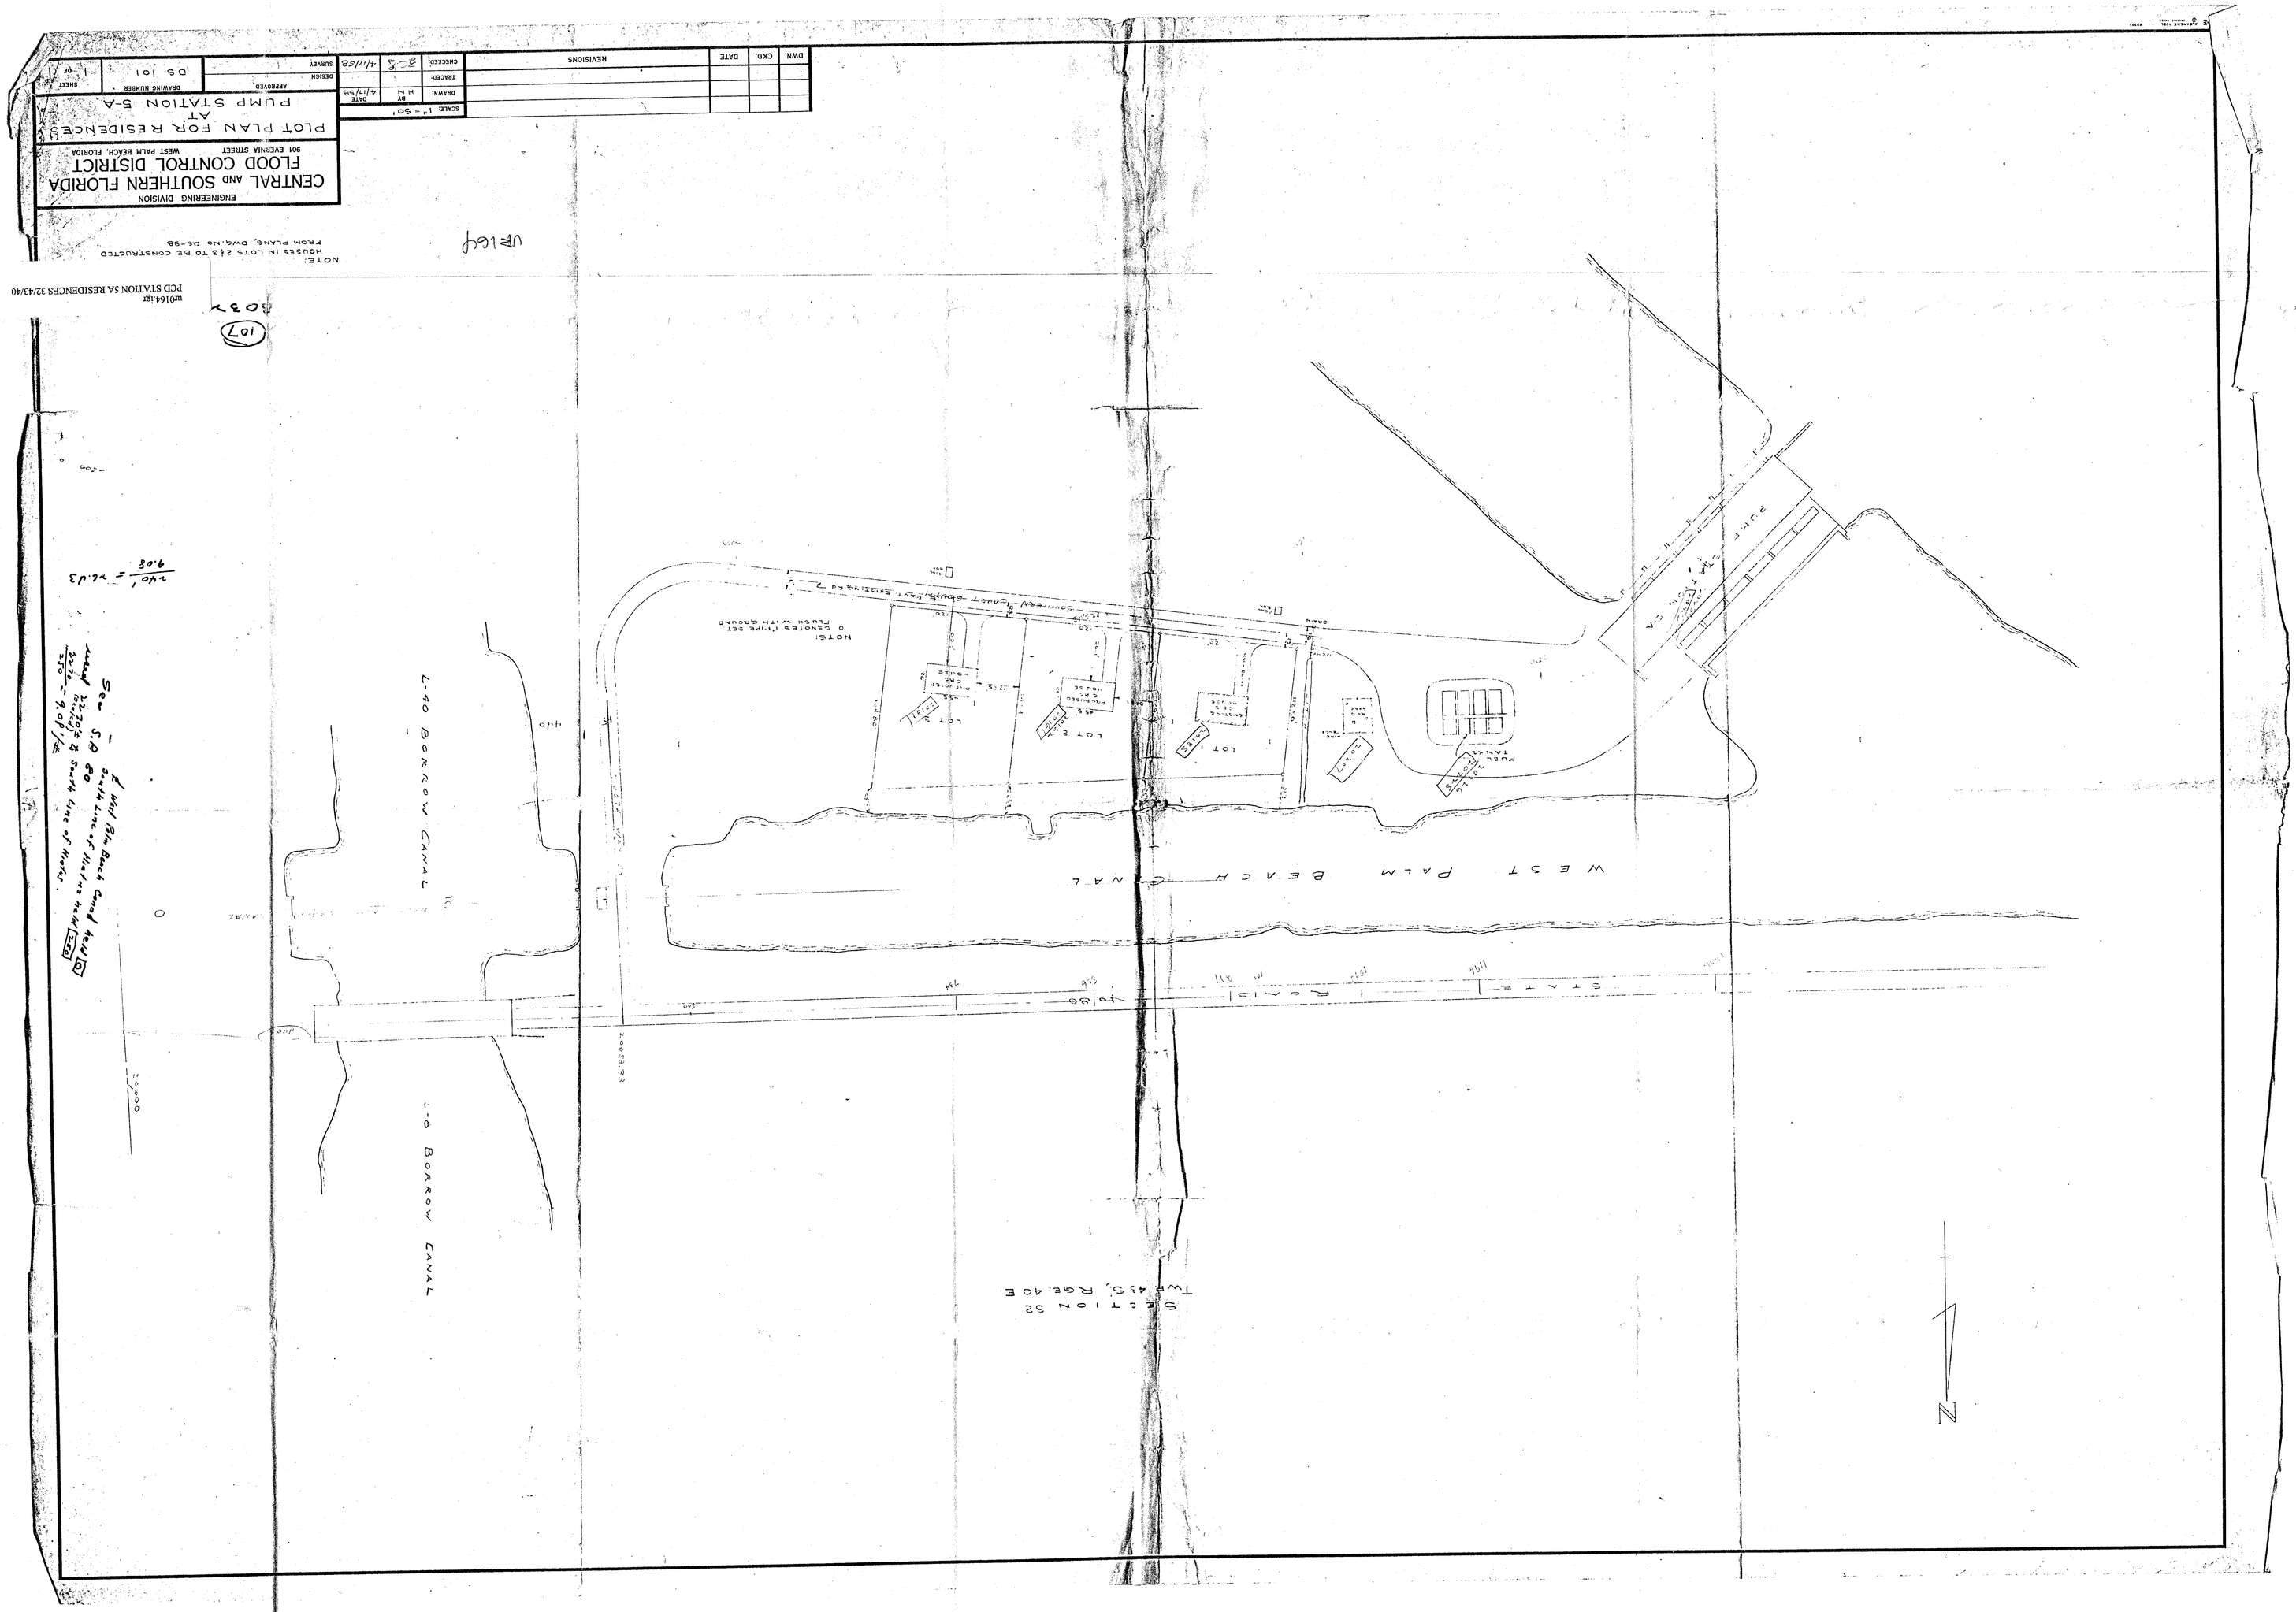

ENGINEERING DIVISION
CENTRAL AND SOUTHERN FLORIDA
FLOOD CONTROL DISTRICT
901 EVERNIA STREET WEST PALM BEACH, FLORIDA
PLOT PLAN FOR RESIDENCES
AT
PUMP STATION 5-A
SCALE: 1" = 50'
DRAWN: BY H N DATE 4/17/58
TRACED:
CHECKED: 3-8 4/17/68
DESIGN
SURVEY
APPROVED
DRAWING NUMBER DS 101
SHEET OF
REVISIONS
DWN. CKD. DATE
NOTE:
HOUSES IN LOTS 2 & 3 TO BE CONSTRUCTED
FROM PLANS, DWG. NO. DS-98
107
PCD STATION 5A RESIDENCES 32/43/40
UR164
L-40 BORROW CANAL
L-8 BORROW CANAL
WEST PALM BEACH CANAL
STATE ROAD
SECTION 32
TWP 43S, RGE 40E
PUMP STATION 5-A
N