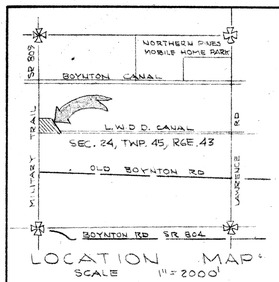

LOCATION MAP
SCALE 1" = 2000'

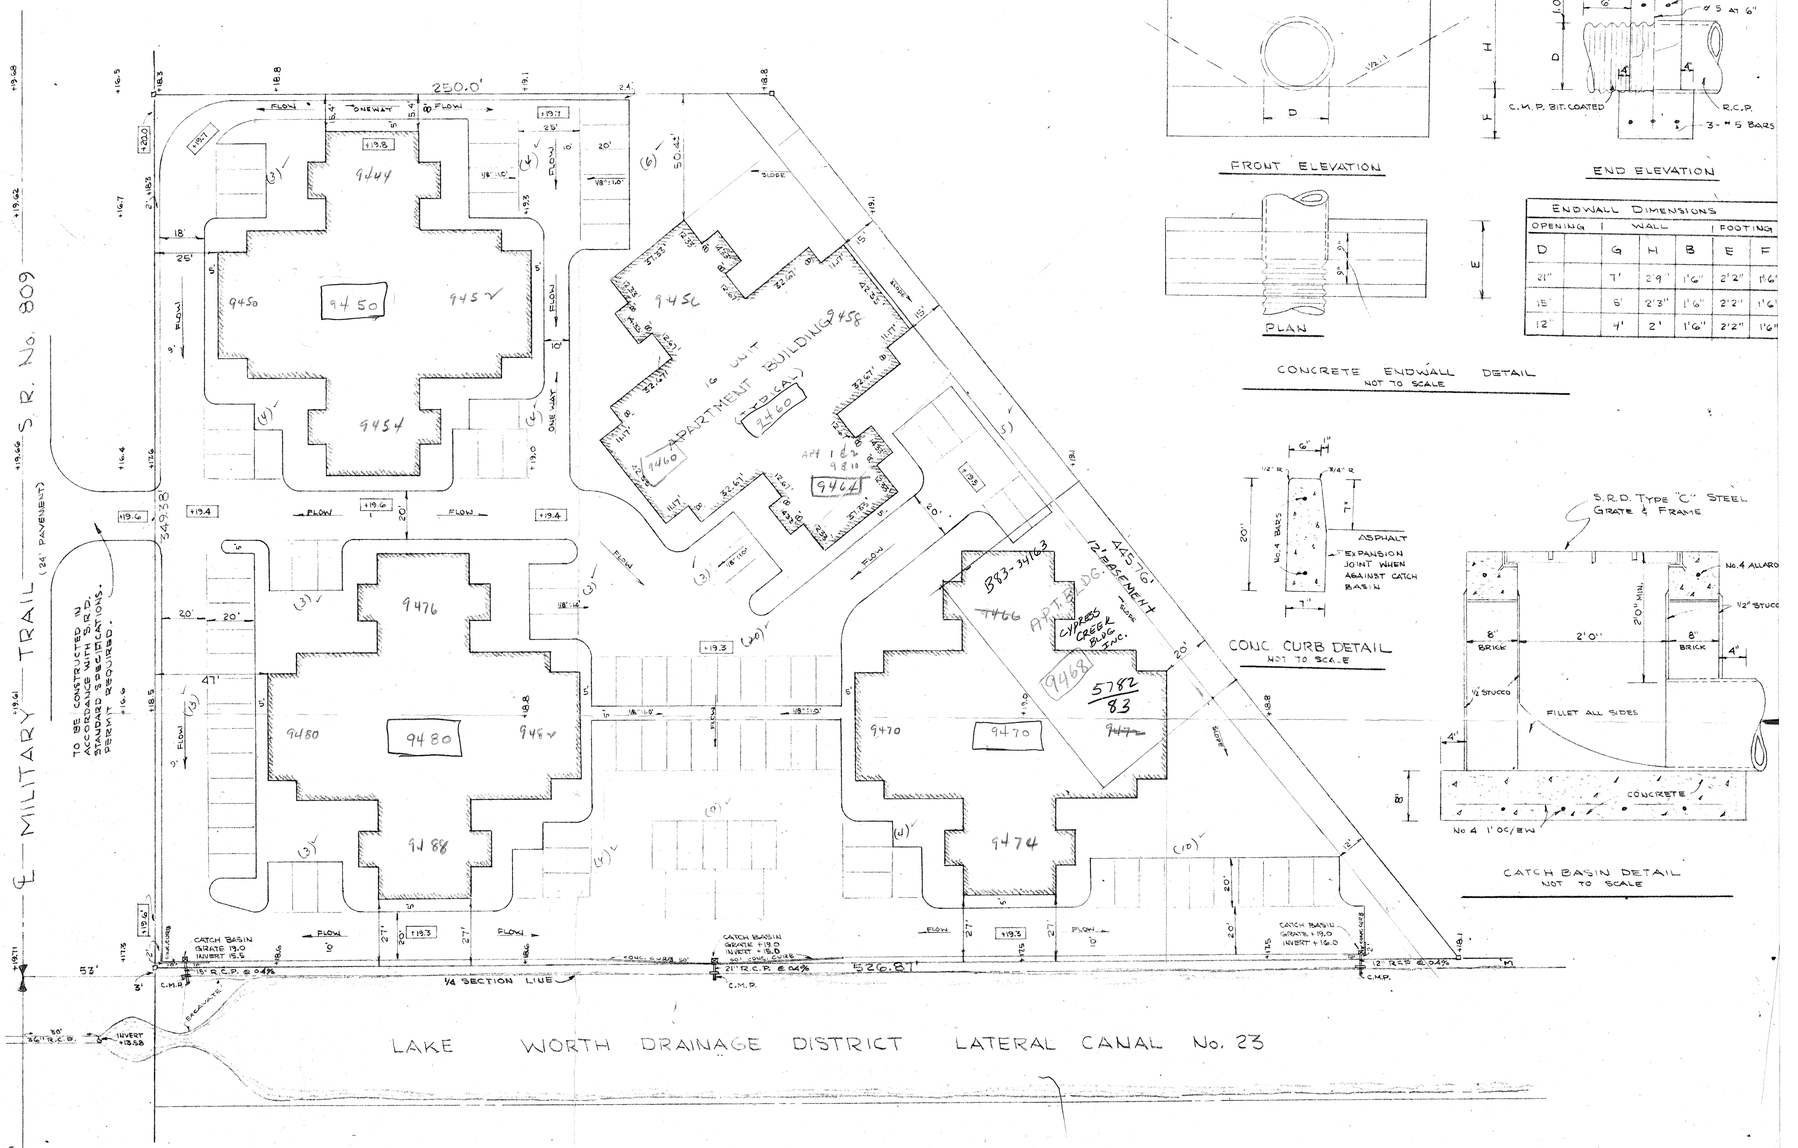

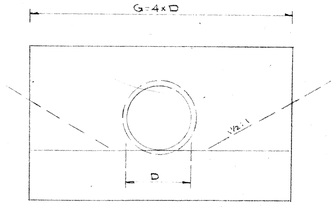

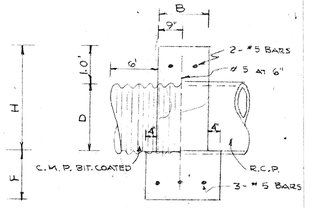

END ELEVATION

ENDWALL DIMENSIONS						
OPENING		WALL		FOOTING		
D		G	H	B	E	F
21"		7'	2'9"	1'6"	2'2"	1'6"
15"		5'	2'3"	1'6"	2'2"	1'6"
12"		4'	2'	1'6"	2'2"	1'6"

CONCRETE ENDWALL DETAIL
NOT TO SCALE

CONC. CURB DETAIL
NOT TO SCALE

CATCH BASIN DETAIL
NOT TO SCALE

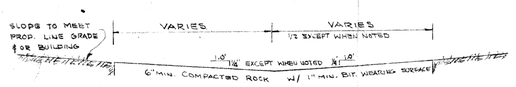

SECTION - DRIVE & PARKING AREA
NOT TO SCALE

NOTES:
1. EXISTING ELEVATIONS SHOWN THUS + 19.1
2. PROPOSED ELEVATIONS SHOWN THUS
3. ELEVATIONS SHOWN REFER TO U.S.C. & G.S. DATUM
4. PARKING SPACES 10'x20' MIN.
5. DRAINAGE DESIGN CRITERIA:
   COEFFICIENT = 0.80 - RAINFALL = 5.6"

96 Neg
98 Sepia

PLAN No. 2 OF PROPOSED IMPROVEMENTS FOR
CYPRESS VILLAS
A PROPOSED PLAT OF A PORTION OF THE NORTHWEST QUARTER OF SECTION 24, TOWNSHIP 45 SOUTH, RANGE 42 EAST, PALM BEACH COUNTY, FLORIDA.

O'BRIEN, SUITER & O'BRIEN, INC.
ENGINEERS — SURVEYORS

DATE:	REVISION:	FIELD BOOK	PAGE	ORDER NO.
OCTOBER 1966		B 36	13	66 - 342 DB
SCALE: 1" = 30'				