LOT NO.	SQUARE FEET
6	9000±
6 THRU 13	9070.12
14	9013.69
15	4590.74
16	3576.40
17	9020.09
18 THRU 23	9020.16
24	9260.75
25	5198.89
26	9054.25
27 THRU 31	8000.00
32	9000±
33	9000±
34	9250±
35	9045.95
36 THRU 40	9000.00
41	5034.18
42	9173.41
43	9041.96
44	8100.35
45 THRU 51	9000.00
52	9100±
53	9000±
54	9480±
55	9480±
56	9500±
57	9500±
58	9480±
59	9062.40
60	9000.55
61	9118.29

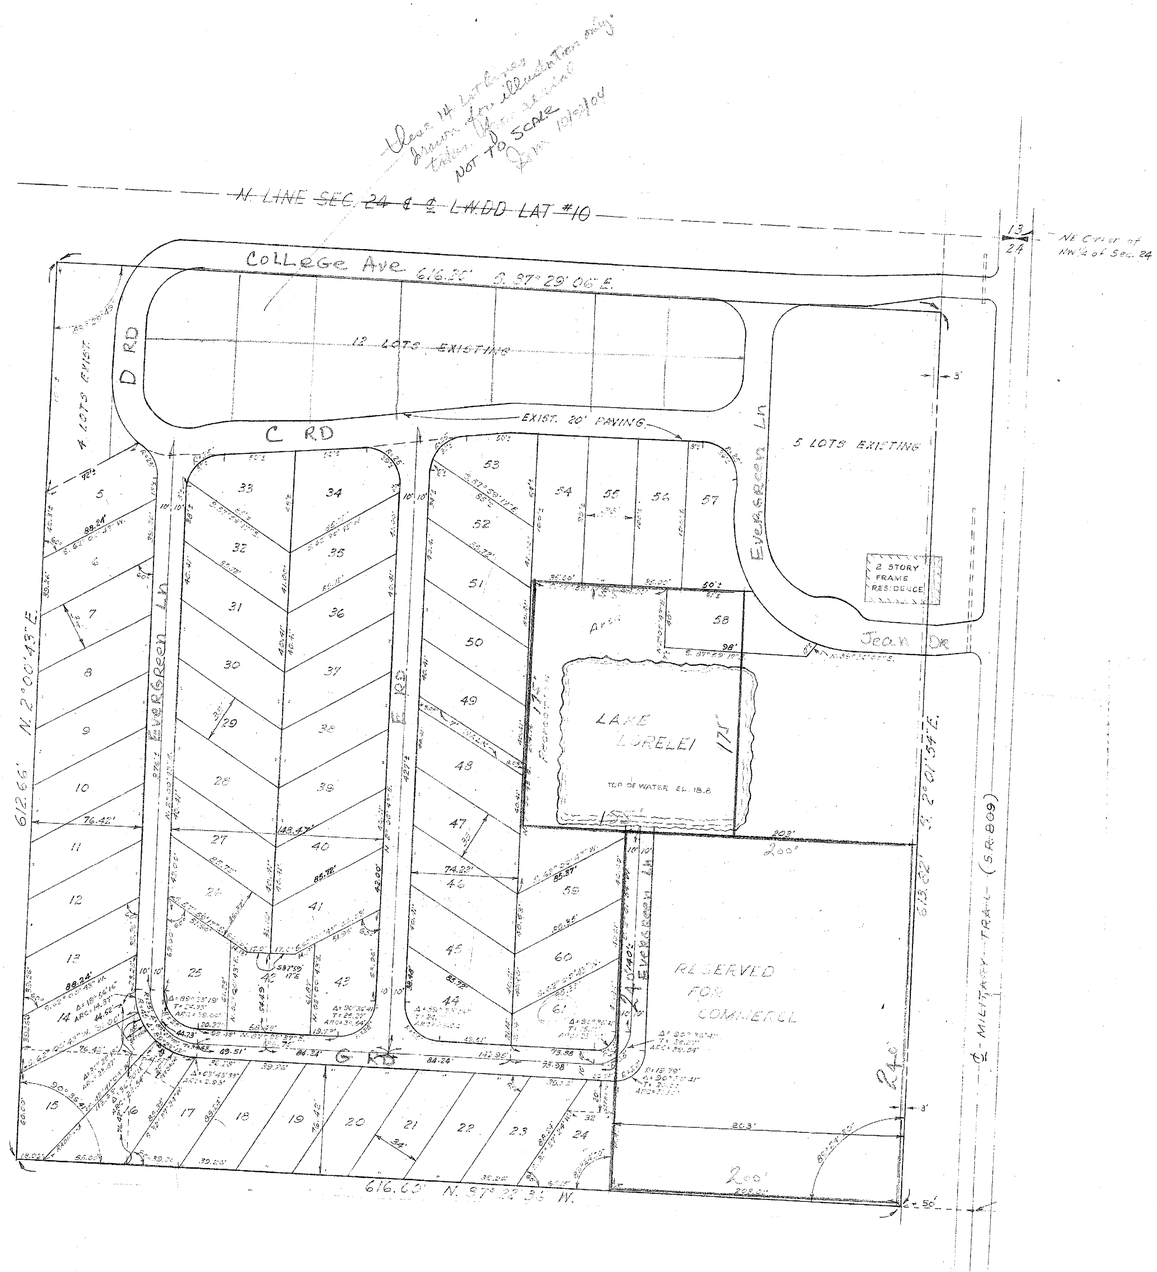

DATA BOX

PARK NAME	Greenacres Trailer Pa
AKA	Mobile Home Estates
PARK ADDRESS	2033 S. Military Tr, Lk Worth
USE	R
PC #	00-42-44-24-01-000-0051
ZONING	RH
SUBDIVISION #	4000-028
INSPECTION AREA #	4
DATE OF APPROVAL	1959
IMPACT FEE ZONES	5/2/2
PETITION #	
ZONING QUAD #	33
NUMBER OF SPACE APPROVED	
ORDINACE APPROVED UNDER	1965 A
RESOLUTION	
STATUS OF PROJECT	O
SETBACKS	F- 15' Sh-F 9C- 15' R- 10'

DISCLAIMER--INFORMATIONAL PURPOSES ONLY. The information included in the data box and on the site plan is based soley upon information previously submitted by the applicant.

Page 1 of 1

Palm Beach County GeoNav System Close

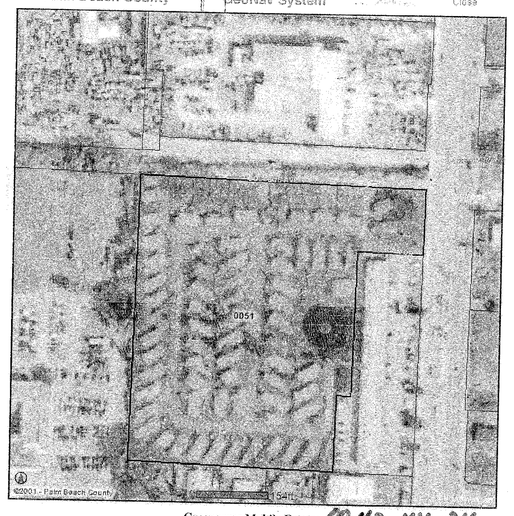

Greenacres Mobile Estates 00-42-44-24

GREENACRES MOBILE TRAILER PARK
PLOT PLAN

K. C. MOCK & ASSOCIATES
REGISTERED ENGINEERS & LAND SURVEYORS
LAKE WORTH WEST PALM BEACH RIVIERA BEACH

PROPOSED TRAILER PARK
IN THE
NE ¼ OF THE NW ¼ OF THE NW ¼ OF SECTION 24,
TOWNSHIP 44S RANGE 41E, PALM BEACH CO., FLA.
FOR
ROBERT J. BATUS

REVISIONS		
DATE	BY	DESCRIPTION

FIELD:	SCALE: 1"=50'	DATE:	DWG. NO. 44-42-24 4
OFFICE:			
DR. BY:	JOB NO. 42-264		
BK. PG.			SHEET 4 of 4