STATE OF FLORIDA GAME AND FRESH WATER FISH PRESERVE AREA.

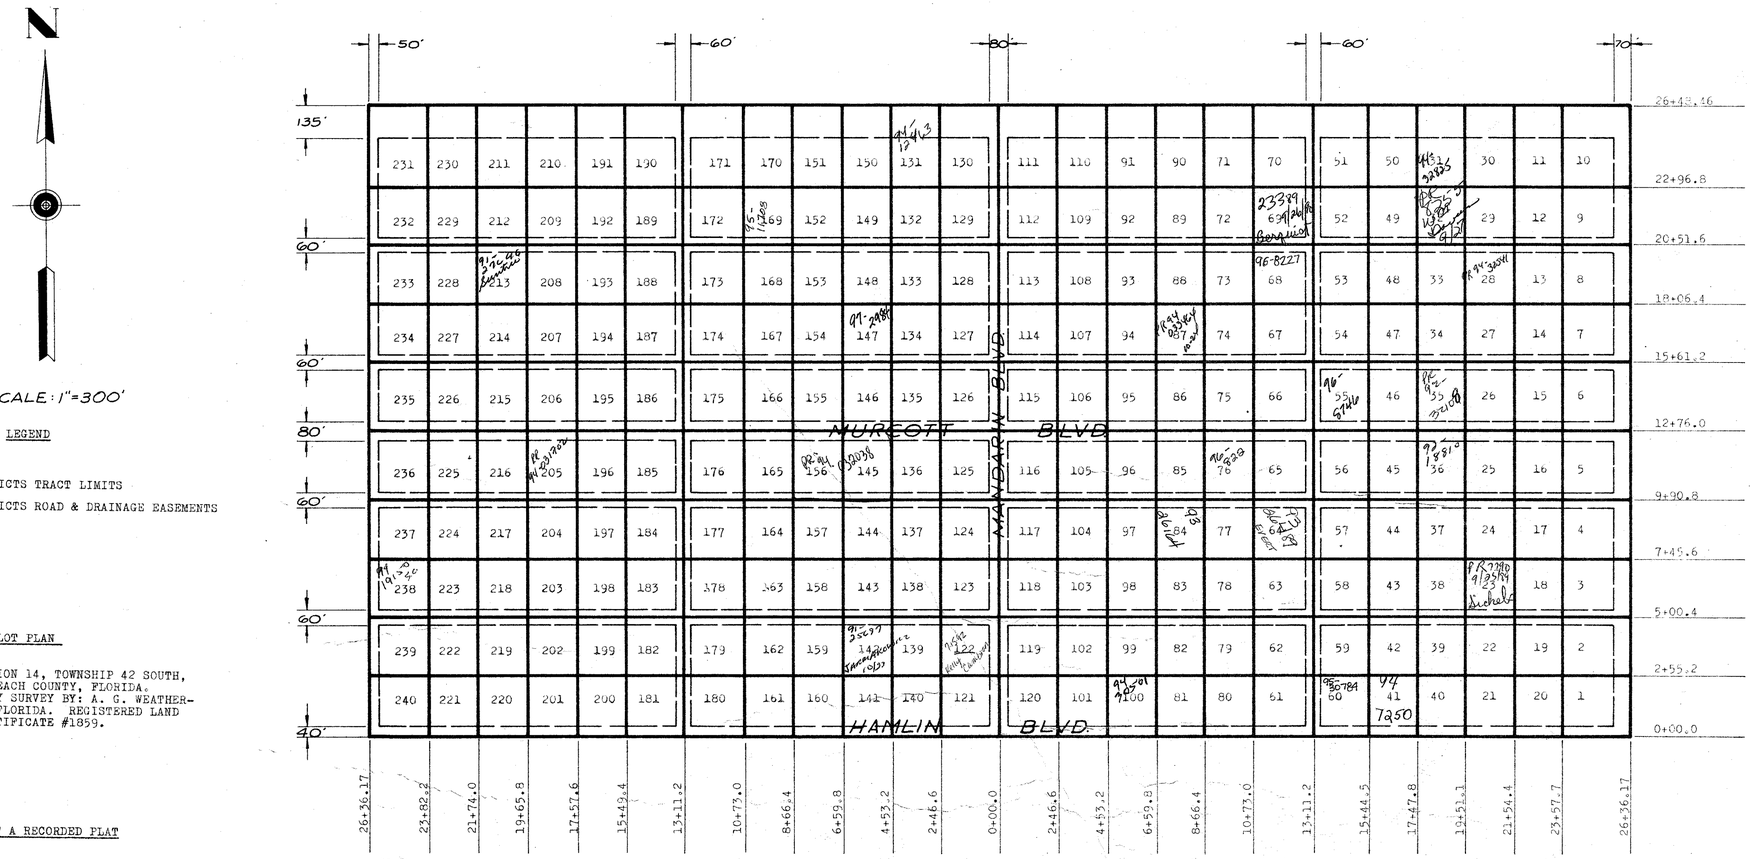

N

SCALE: 1"=300'

LEGEND

——— DEPICTS TRACT LIMITS

— — — DEPICTS ROAD & DRAINAGE EASEMENTS

PLOT PLAN

THE SOUTH 1/2 OF SECTION 14, TOWNSHIP 42 SOUTH, RANGE 40 EAST, PALM BEACH COUNTY, FLORIDA. PREPARED FROM BOUNDARY SURVEY BY: A. G. WEATHERINGTON, FORT PIERCE, FLORIDA. REGISTERED LAND SURVEYOR, FLORIDA CERTIFICATE #1859.

THIS IS NOT A RECORDED PLAT

ALL TRACT DESCRIPTIONS ARE AS MEASURED PARALLEL TO THE SOUTH SECTION LINE AND THE NORTH-SOUTH 1/4 SECTION LINE.

ur0359.igr
ROYAL PALM BEACH 40-42-14

3000-001

S1/2 SECTION 14, T.42 S., R.40 E., PALM BEACH COUNTY, FLORIDA

PLOT PLAN
FOR
ROYAL PALM BEACH COLONY INC.

WOOD, BEARD, [redacted] AND ASSOCIATES, INC.
CONSULTING ENGINEERS
FORT PIERCE, FLORIDA

DESIGNED BY: A.W.	CHECKED BY: H.B.	DWG. NO. 9010
SCALE 1"=300	DATE 2-69	SHEET 1 OF 8