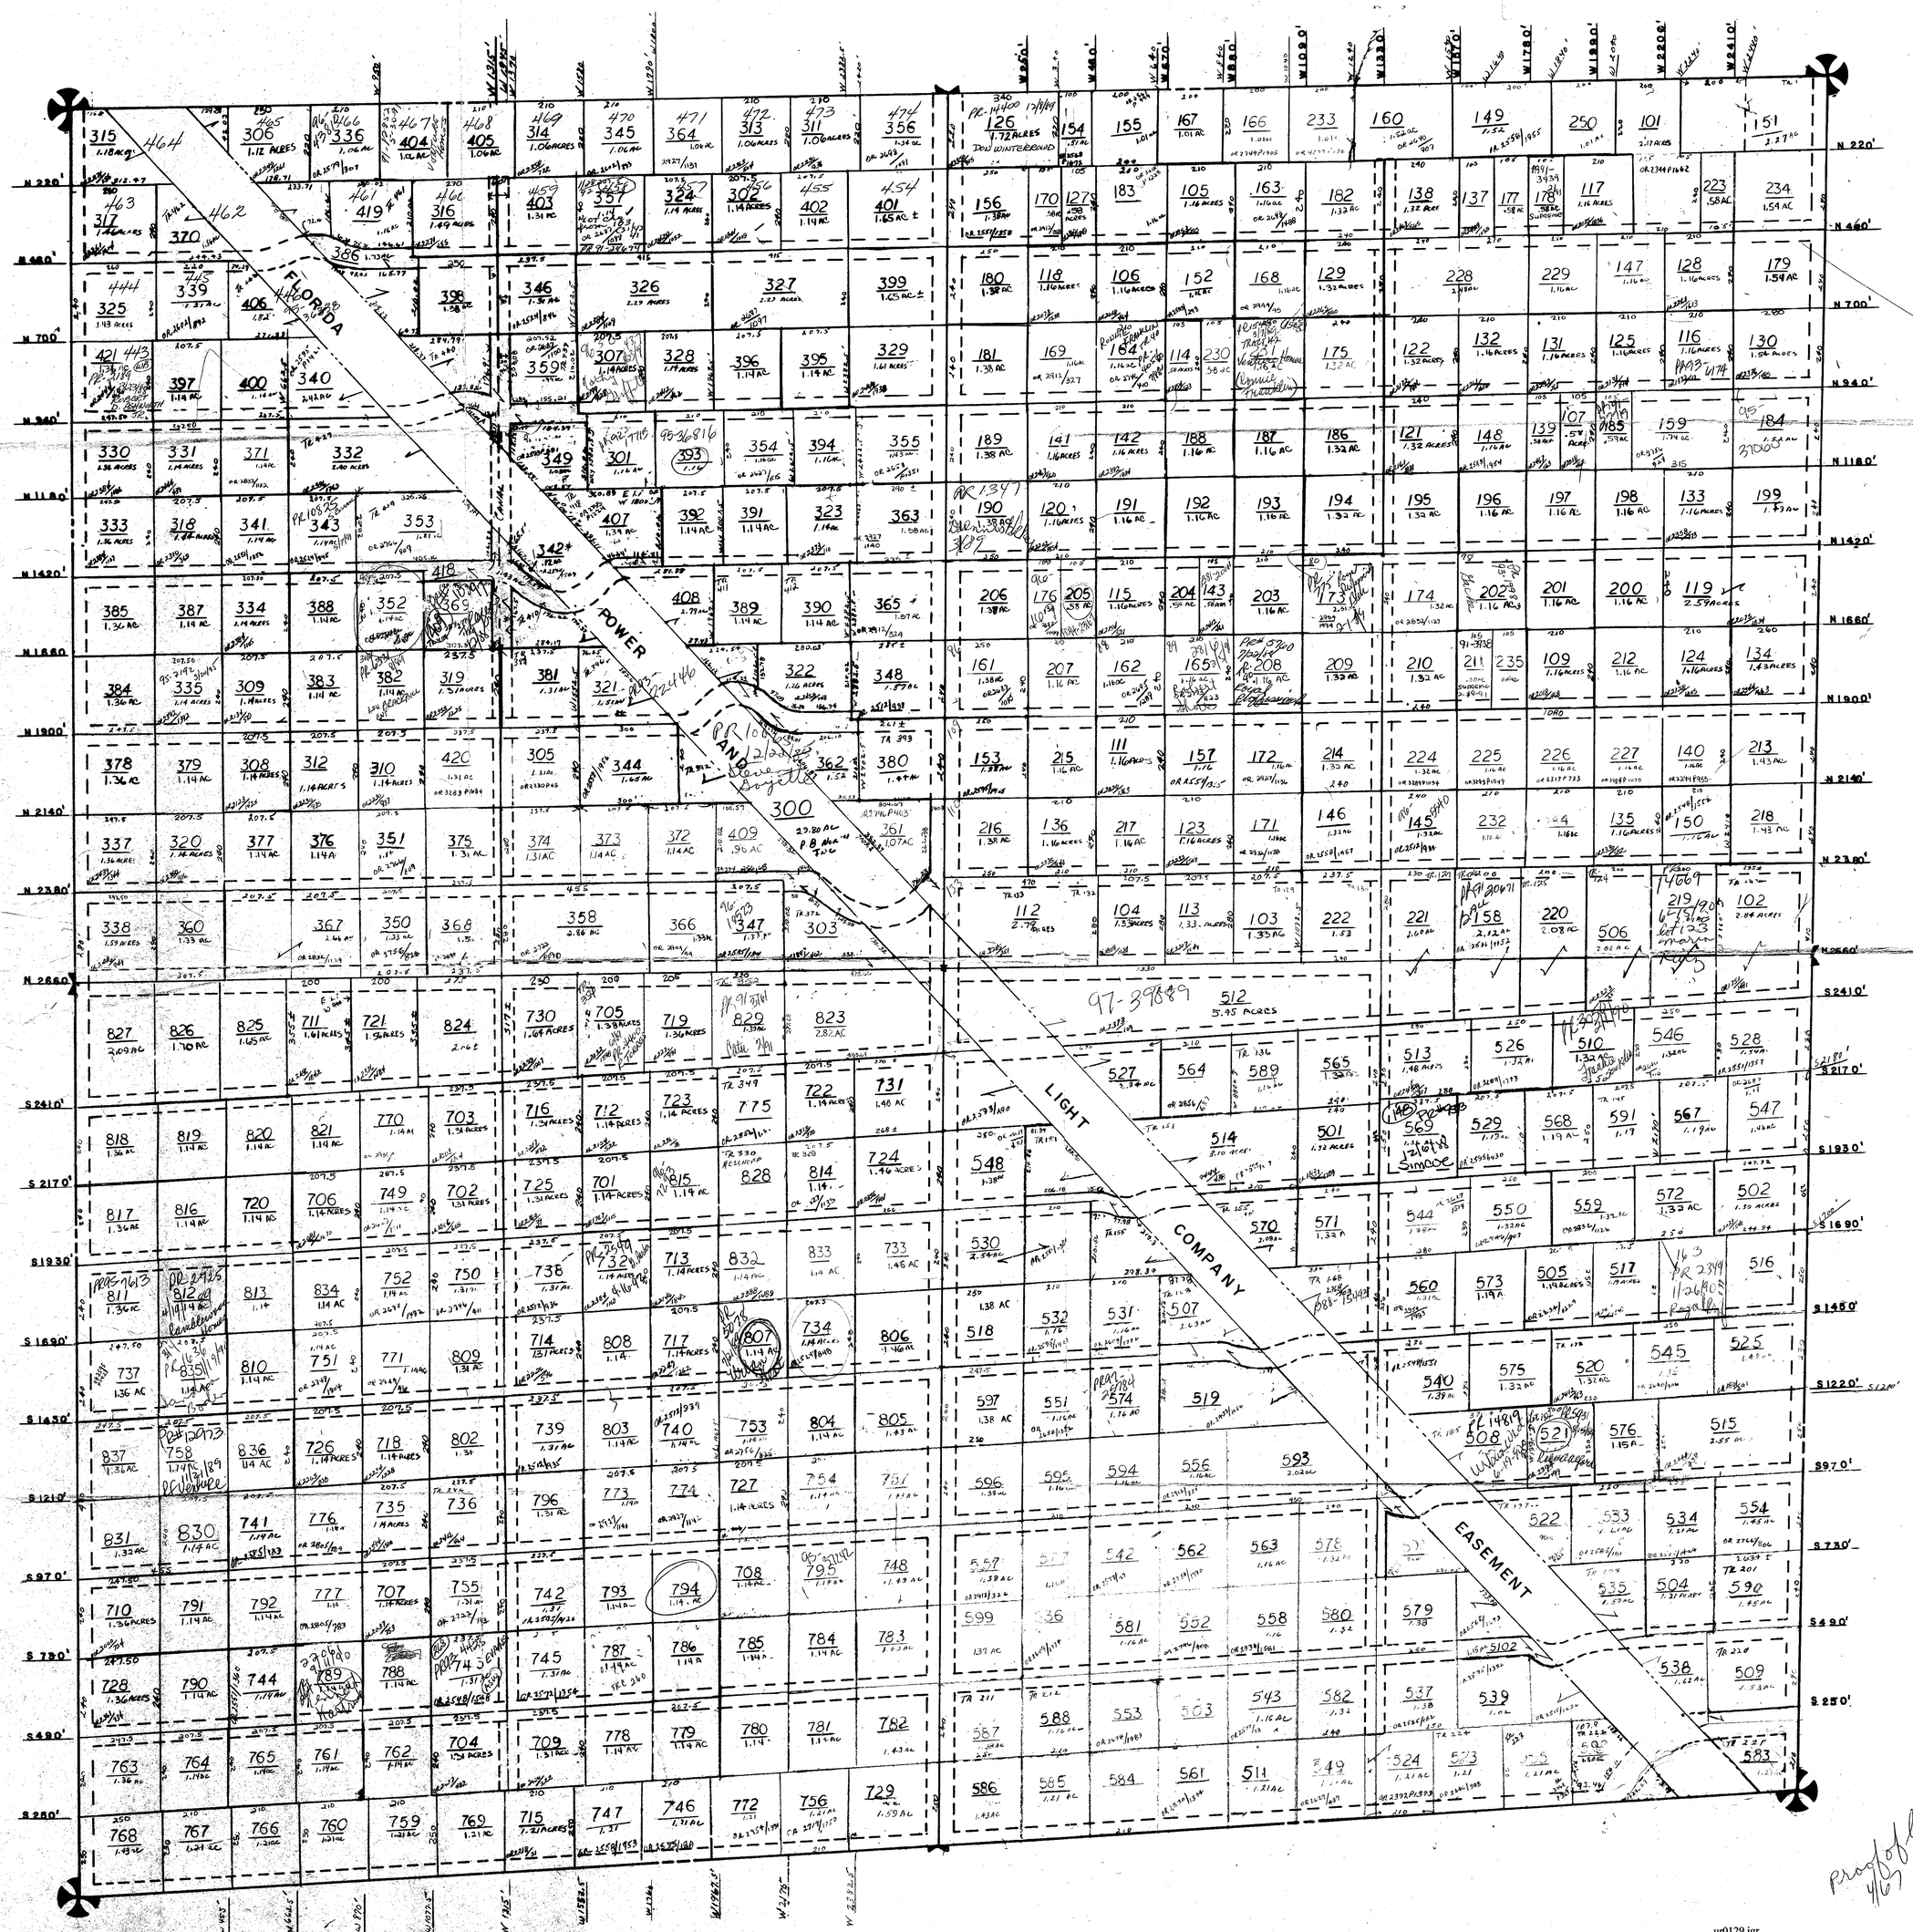
N
FLORIDA
POWER
AND
LIGHT
COMPANY
EASEMENT
NOTE: ALL SECTION IN COUNTY
NOTE:
NOT TO BE REPRODUCED IN ANY FORM EXCEPT BY EXPRESS WRITTEN CONSENT FROM THE PALM BEACH COUNTY PROPERTY APPRAISER
Information shown hereon is compiled from the best available sources and CANNOT be used for surveys or land transfers of any type.
PALM BEACH COUNTY
REBECCA E. WALKER
PROPERTY APPRAISER
RGE 41
TWP 43
SEC 03
AERIAL NO57-84
SCALE 1" = 200'
DRAWN BY OLLIS & RUSINKO
UPDATED 6-2-76
ur0129.igr
ROYAL PALM BEACH 3/43/41