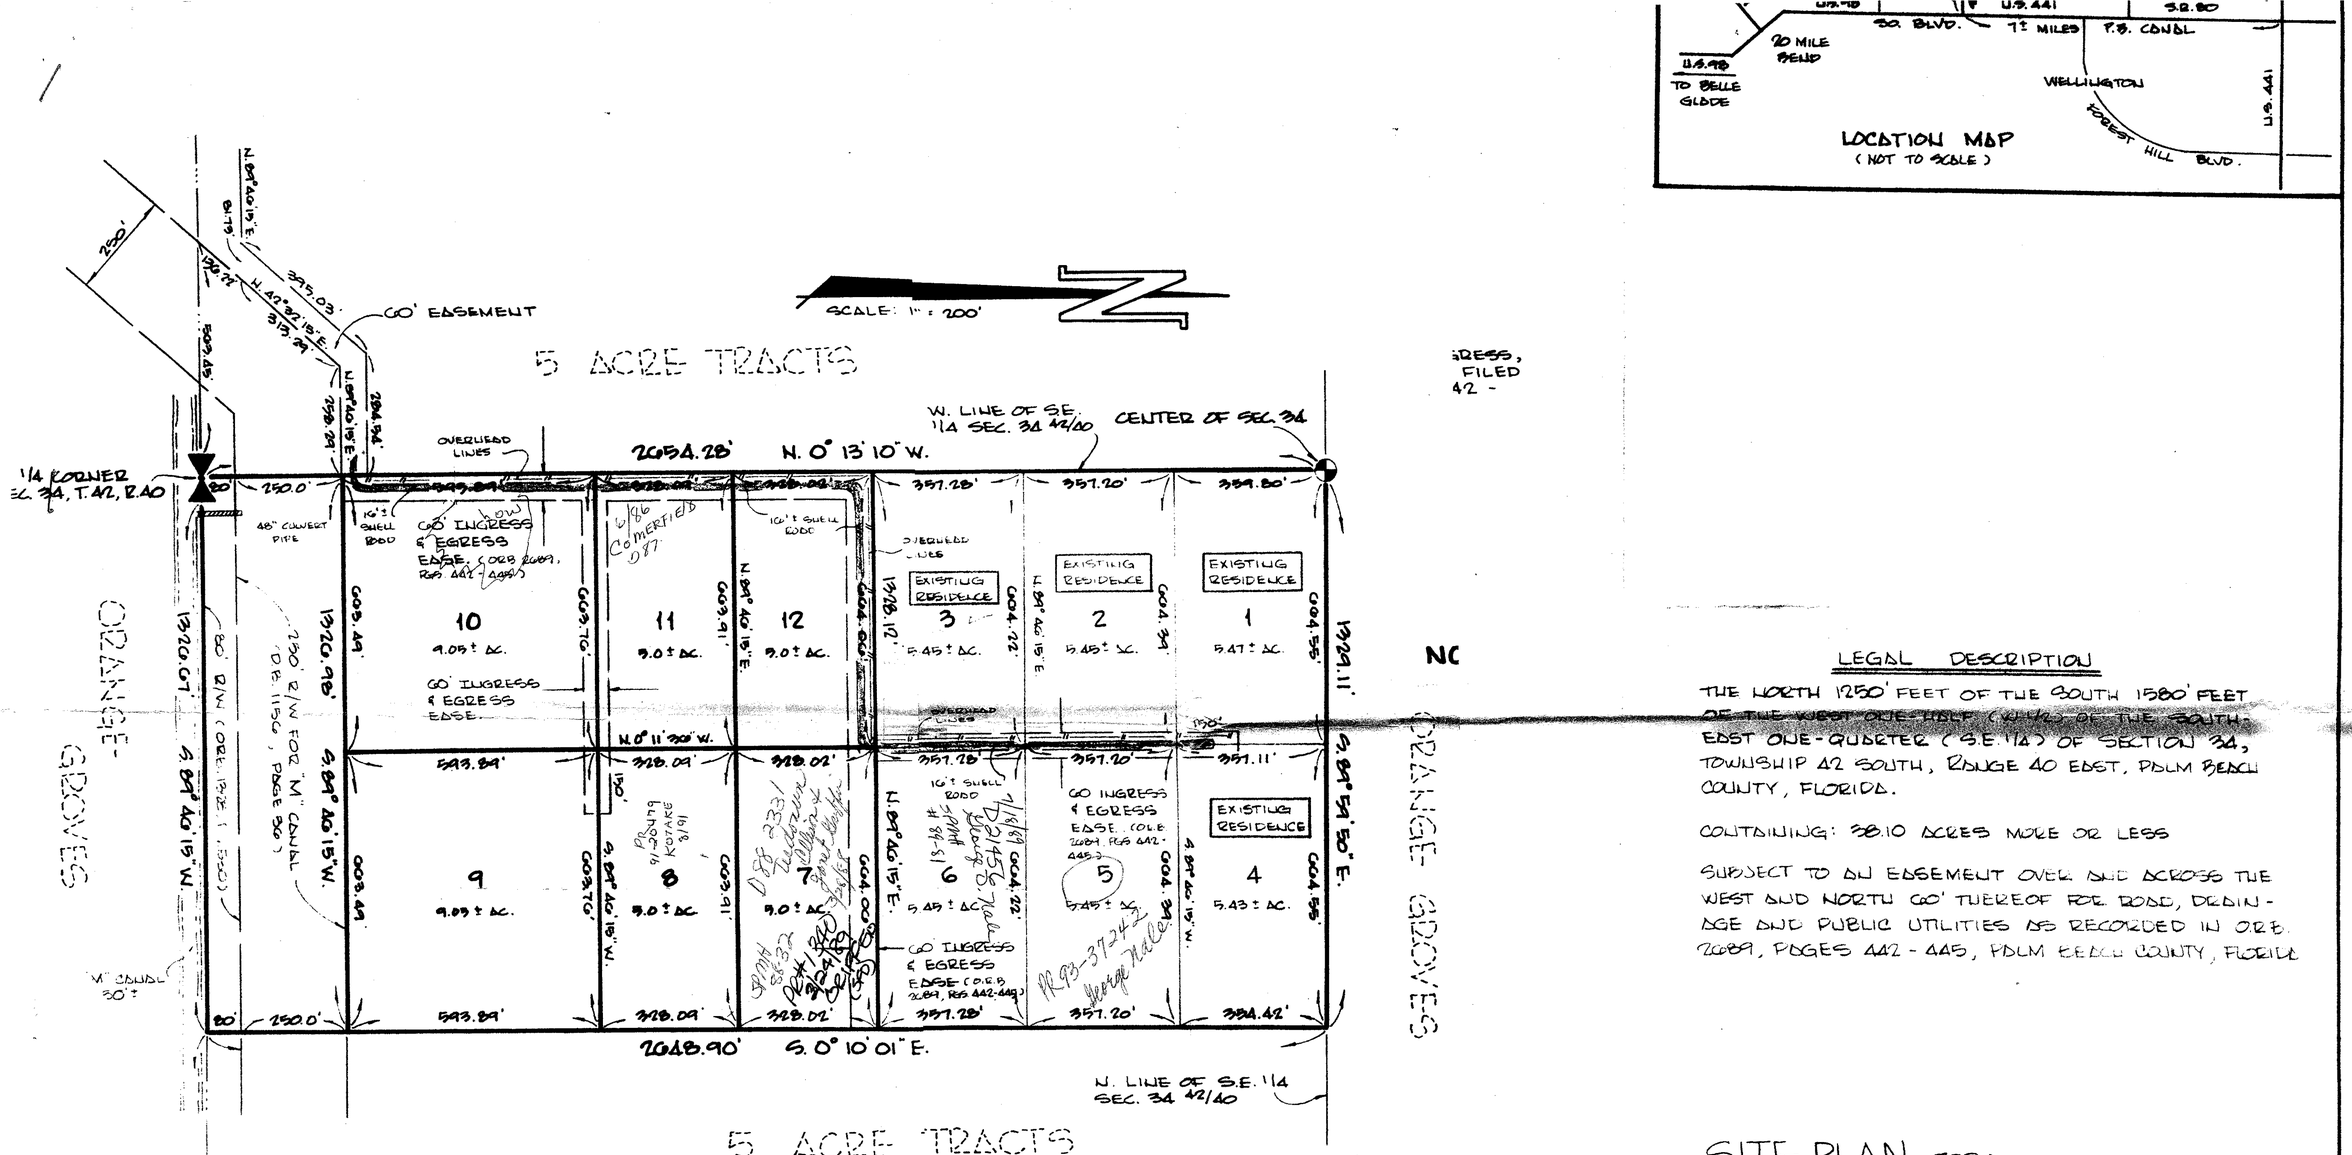

LEGAL DESCRIPTION

THE NORTH 1250' FEET OF THE SOUTH 1580' FEET OF THE WEST ONE-HALF (W. 1/2) OF THE SOUTH-EAST ONE-QUARTER (S.E. 1/4) OF SECTION 34, TOWNSHIP 42 SOUTH, RANGE 40 EAST, PALM BEACH COUNTY, FLORIDA.

CONTAINING: 38.10 ACRES MORE OR LESS

SUBJECT TO AN EASEMENT OVER AND ACROSS THE WEST AND NORTH 60' THEREOF FOR ROAD, DRAINAGE AND PUBLIC UTILITIES AS RECORDED IN ORB 2089, PAGES 442 - 445, PALM BEACH COUNTY, FLORIDA

SITE PLAN FOR:

DR. H.G. WAITE, JR.

41 SAN MARCO AVE.
ST. AUGUSTINE, FLA. 32084
904 - 829 - 8271

RECEIVED
OCT 15 1986
COUNTY OF PALM BEACH
ENGINEERING & PUBLIC WORKS
PALM BEACH COUNTY, FLORIDA

ur0187.igr
WAITE, HOWARD G

a correct representation of a survey of the property described in caption thereof, made under my direction and is accurate to the best of my knowledge and belief. I FURTHER CERTIFY