PRAIRIE KEY

LYING IN SECTION 8, TOWNSHIP 44 SOUTH, RANGE 43 EAST,
PALM BEACH COUNTY, VILLAGE OF PALM SPRINGS, FLORIDA
NOVEMBER, 2003 SHEET 2 OF 2

166

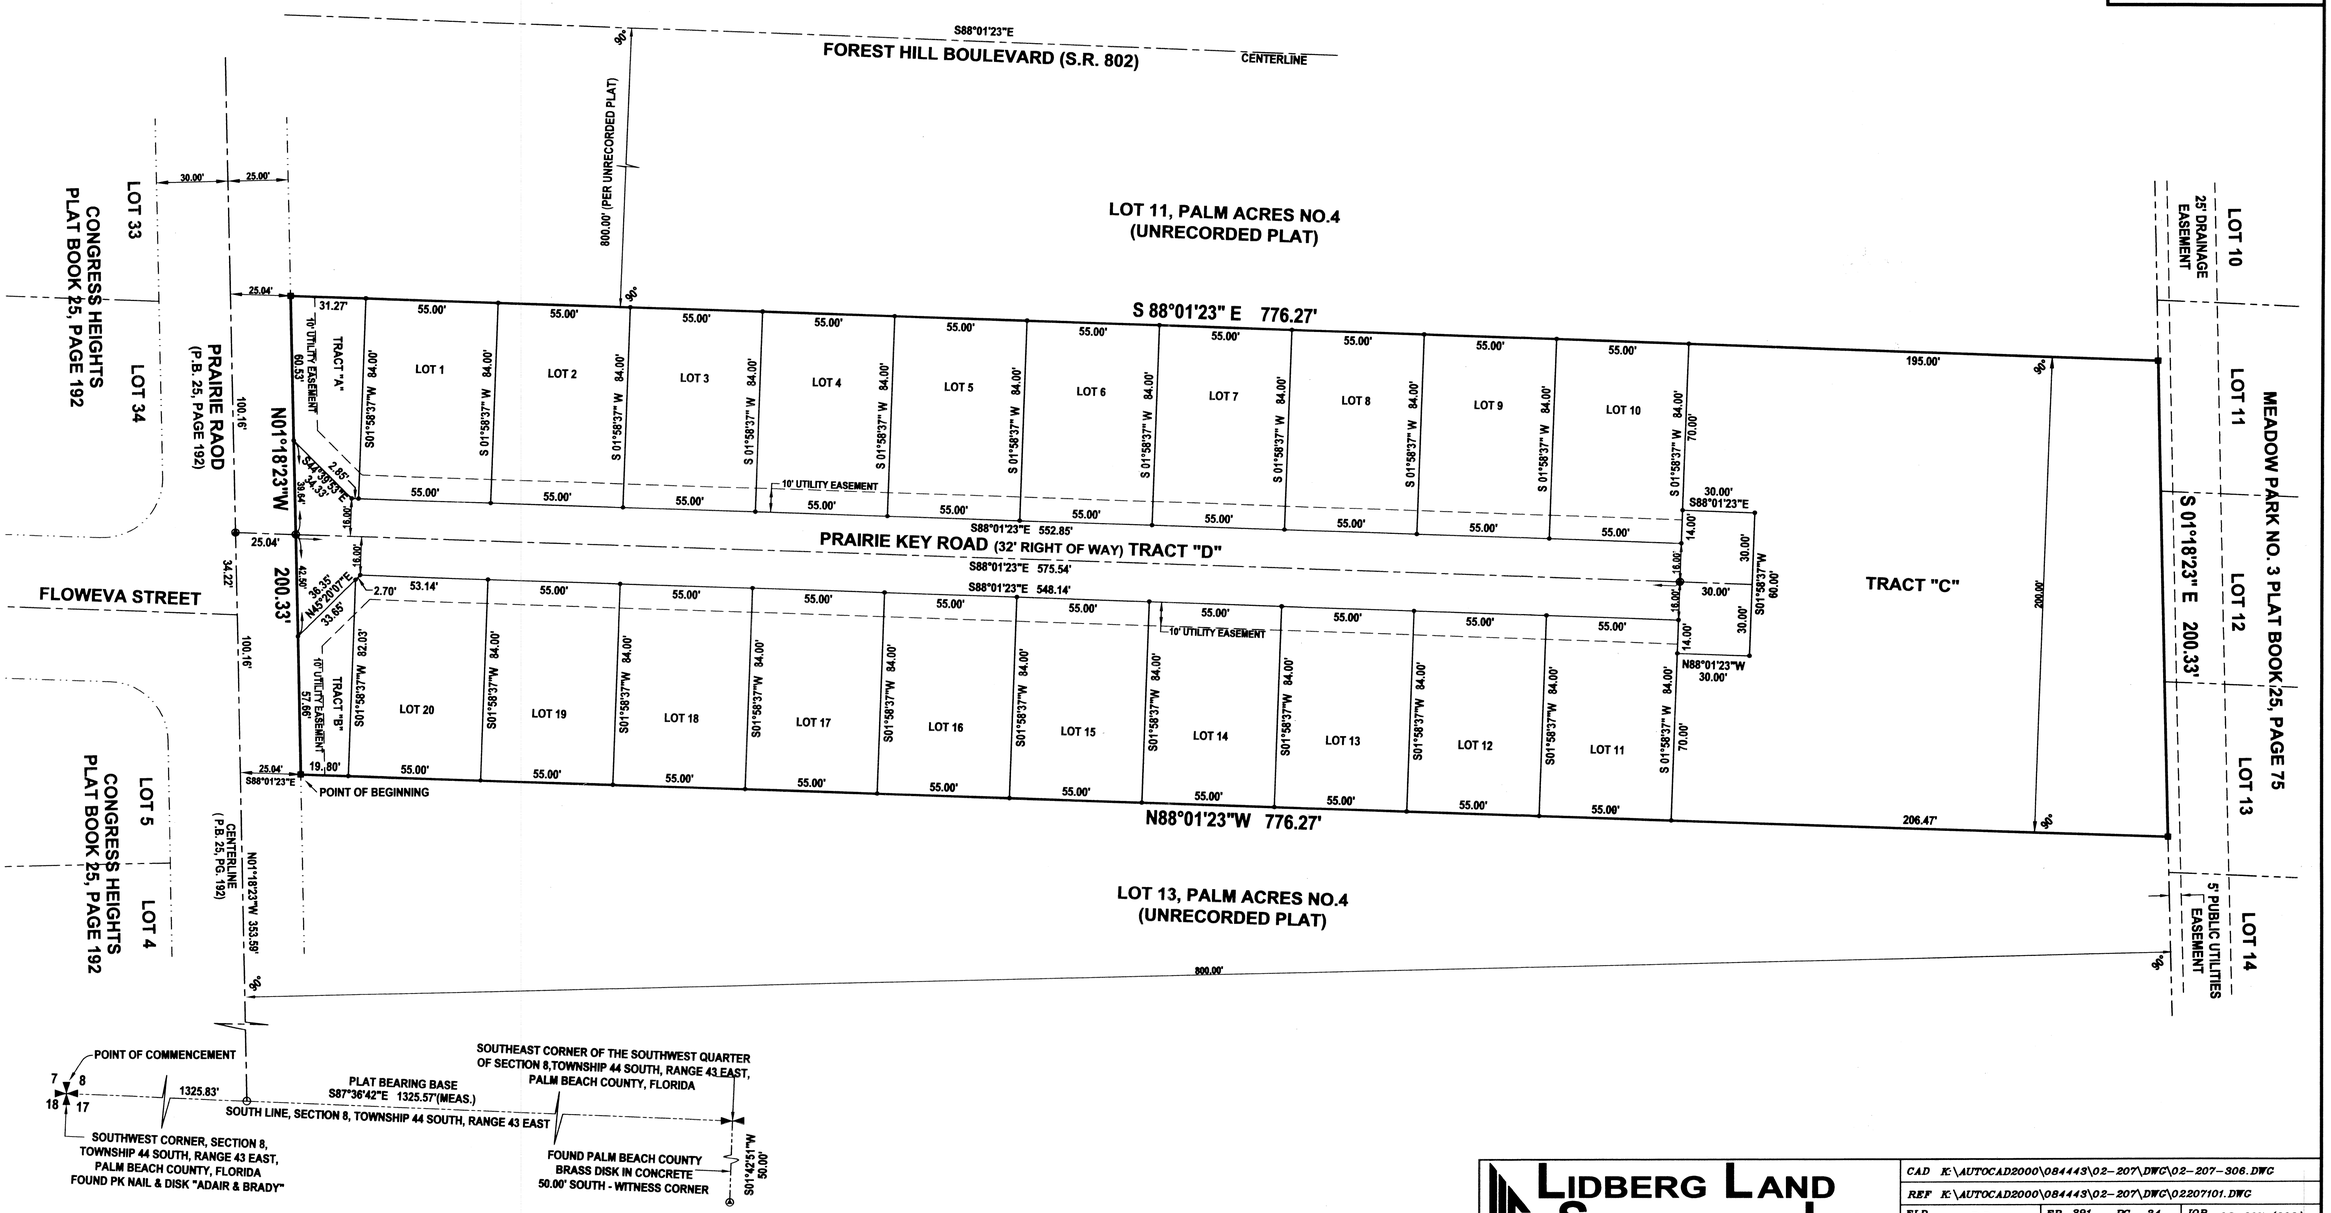

LIDBERG LAND SURVEYING, INC.
LB 4431
675 West Indiantown Road, Suite 200,
Jupiter, Florida 33458 TEL. 561-746-8454

CAD K:\AUTOCAD2000\084443\02-207\DWG\02-207-306.DWG			
REF K:\AUTOCAD2000\084443\02-207\DWG\02207101.DWG			
FLD B.D.	FB. 391 PG. 34	JOB 02-207 (306)	
OFF S.F.B.		DATE 03/20/03	
CKD D.C.L.	SHEET 2 OF 2	DWG D02-207P	

K:\AUTOCAD2000\084443\02-207\dwg\PLAT\02-207-306.dwg 11/18/2003 02:33:39 PM EST