HARBOUR HOUSE PLAT

SHEET 2 OF 2 SHEETS

A REPLAT OF LOTS 7, 8, 9 AND 10, PARK COURT SUB-DIVISION (PB 10, PG 74, PBCR), TOGETHER WITH A PORTION OF CANAL STREET, SHOWN ON THE MAP OF THE TOWN OF LINTON (NOW THE CITY OF DELRAY BEACH) (PB 1, PG 3, PBCR) LYING EAST OF LOTS 8, 9 AND 10 OF PARK COURT SUBDIVISION (PB 10, PG 74, PBCR) LYING IN FRACTIONAL SECTION 16, TOWNSHIP 46 SOUTH, RANGE 43 EAST CITY OF DELRAY BEACH, PALM BEACH COUNTY, FLORIDA

102

STATE OF FLORIDA SS
COUNTY OF PALM BEACH

This Plat was filed for record at _____ _M., this _____ day of _____, 200_ and duly recorded in Plat Book No._____ on Pages _____ and_____.

DOROTHY H. WILKEN, CLERK

BY:_____ DC

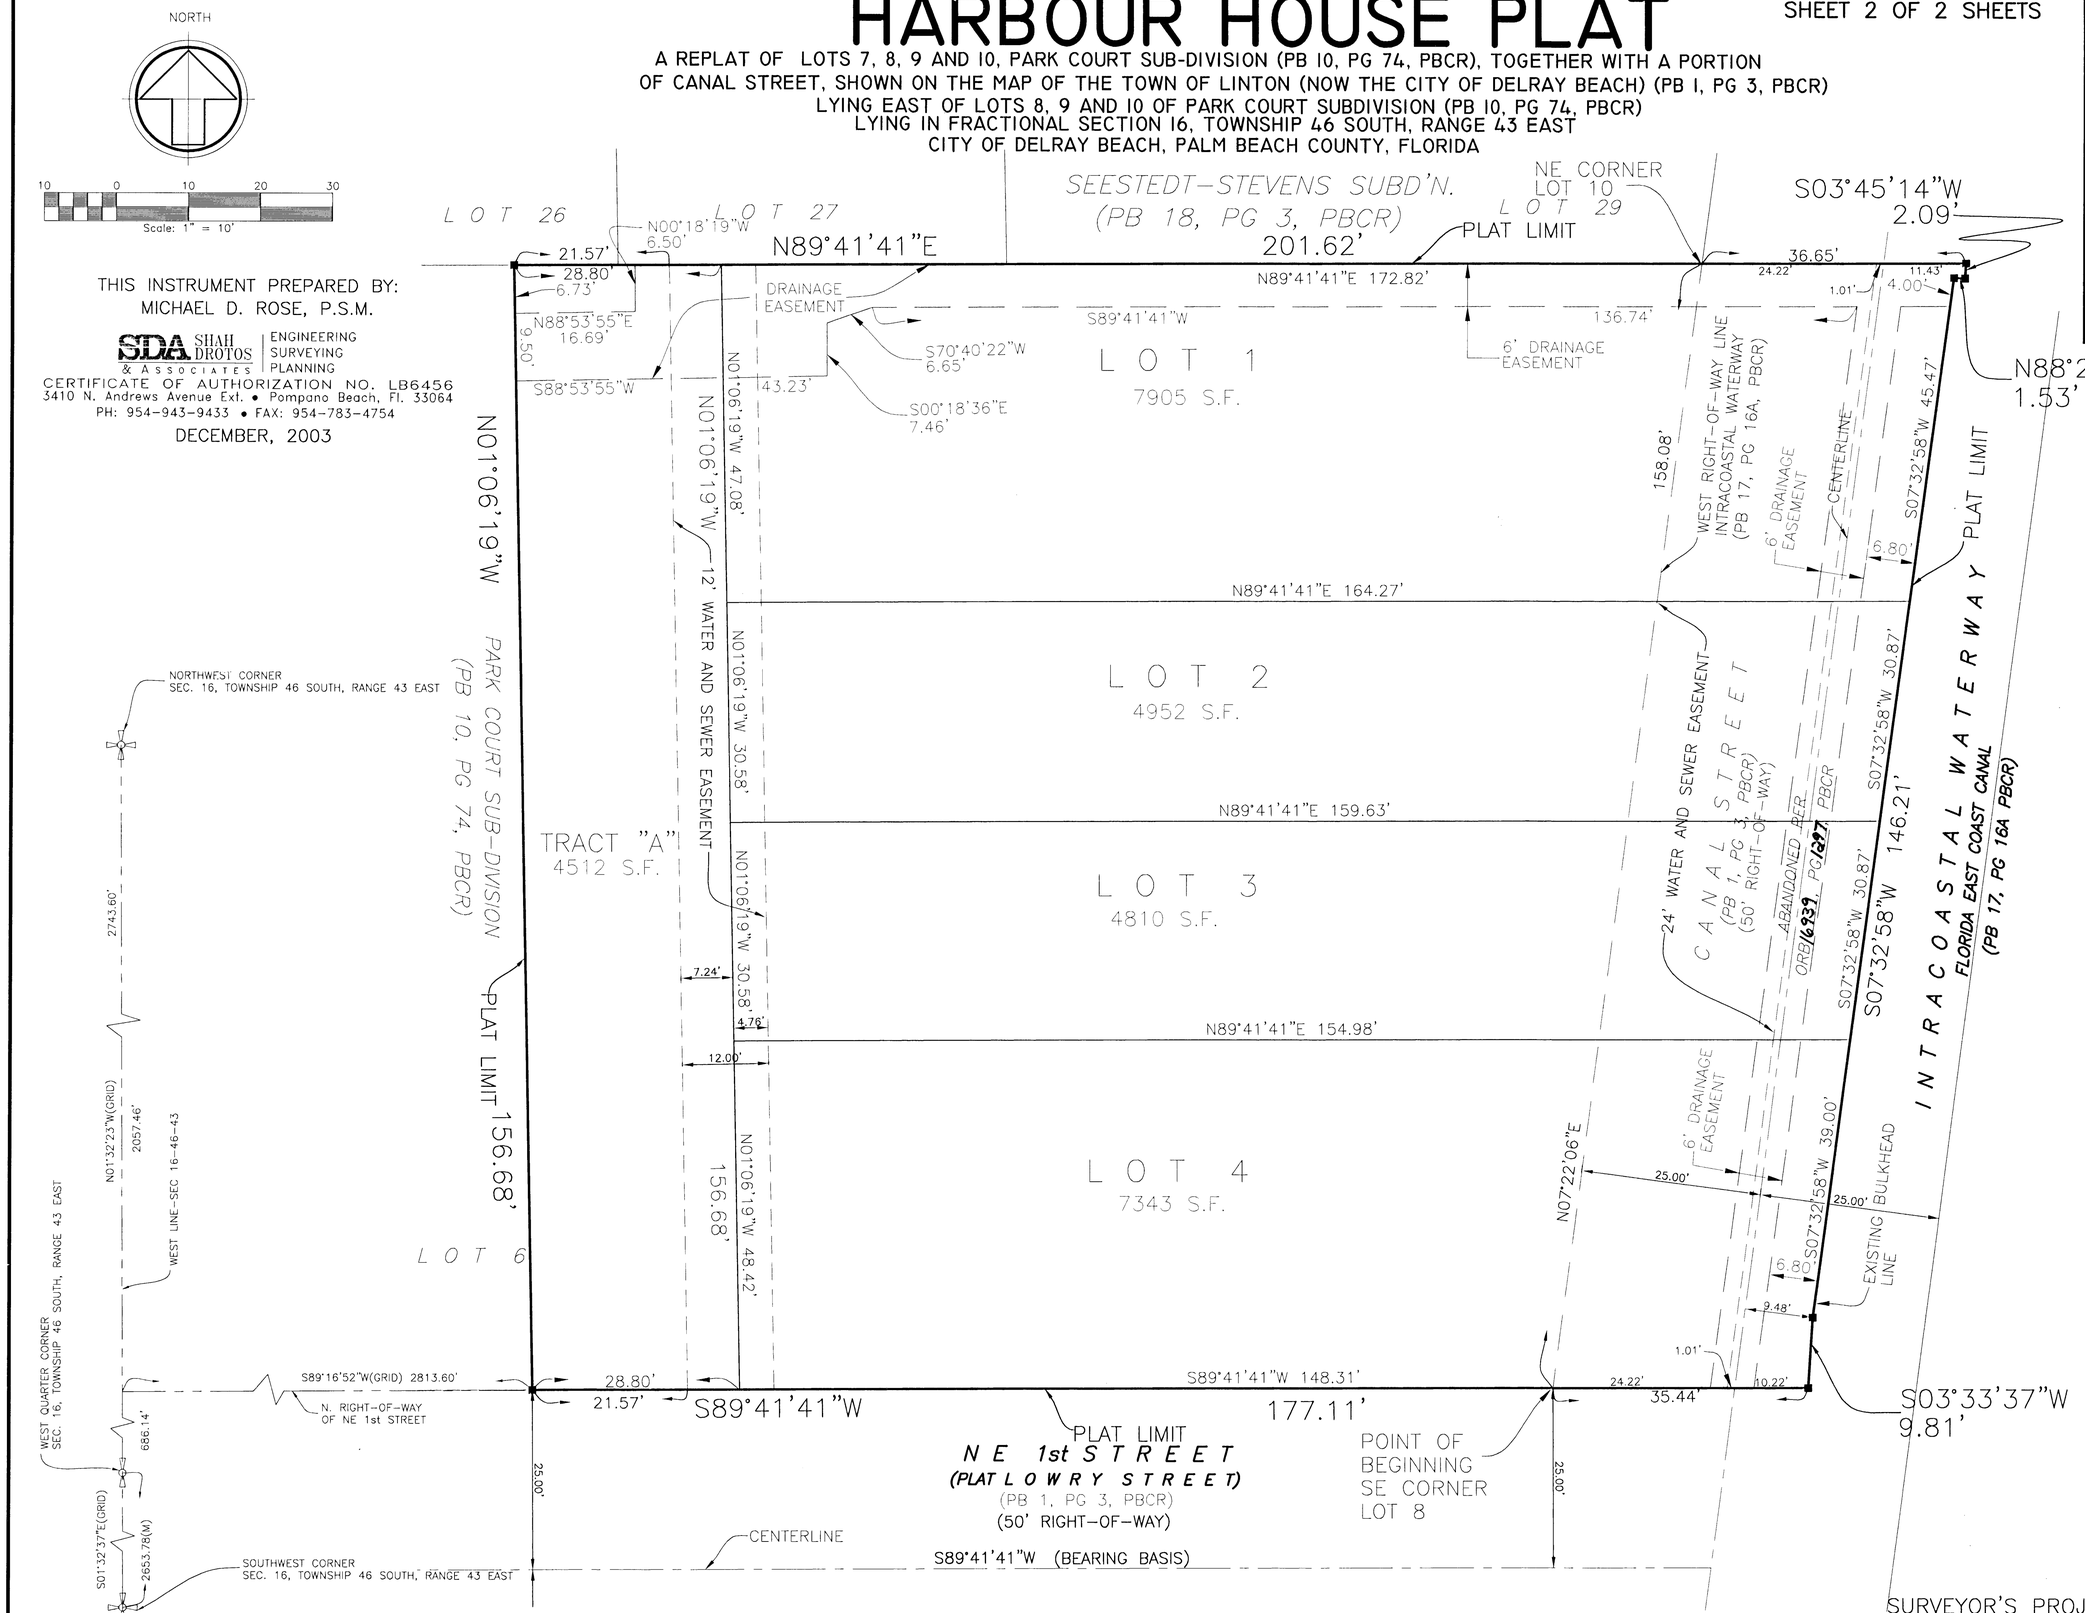

THIS INSTRUMENT PREPARED BY:
MICHAEL D. ROSE, P.S.M.

SDA SHAH DROTOS & ASSOCIATES | ENGINEERING SURVEYING PLANNING
CERTIFICATE OF AUTHORIZATION NO. LB6456
3410 N. Andrews Avenue Ext. • Pompano Beach, Fl. 33064
PH: 954-943-9433 • FAX: 954-783-4754

DECEMBER, 2003

SURVEYOR'S PROJECT NO. 03-0635A