MIRASOL PLAT SIX

PART OF GOLF DIGEST P.C.D.
BEING IN SECTION 33, TOWNSHIP 41 SOUTH, RANGE 42 EAST,
AND SECTIONS 03 AND 04, TOWNSHIP 42 SOUTH, RANGE 42 EAST,
CITY OF PALM BEACH GARDENS, PALM BEACH COUNTY, FLORIDA
SHEET 8 OF 21

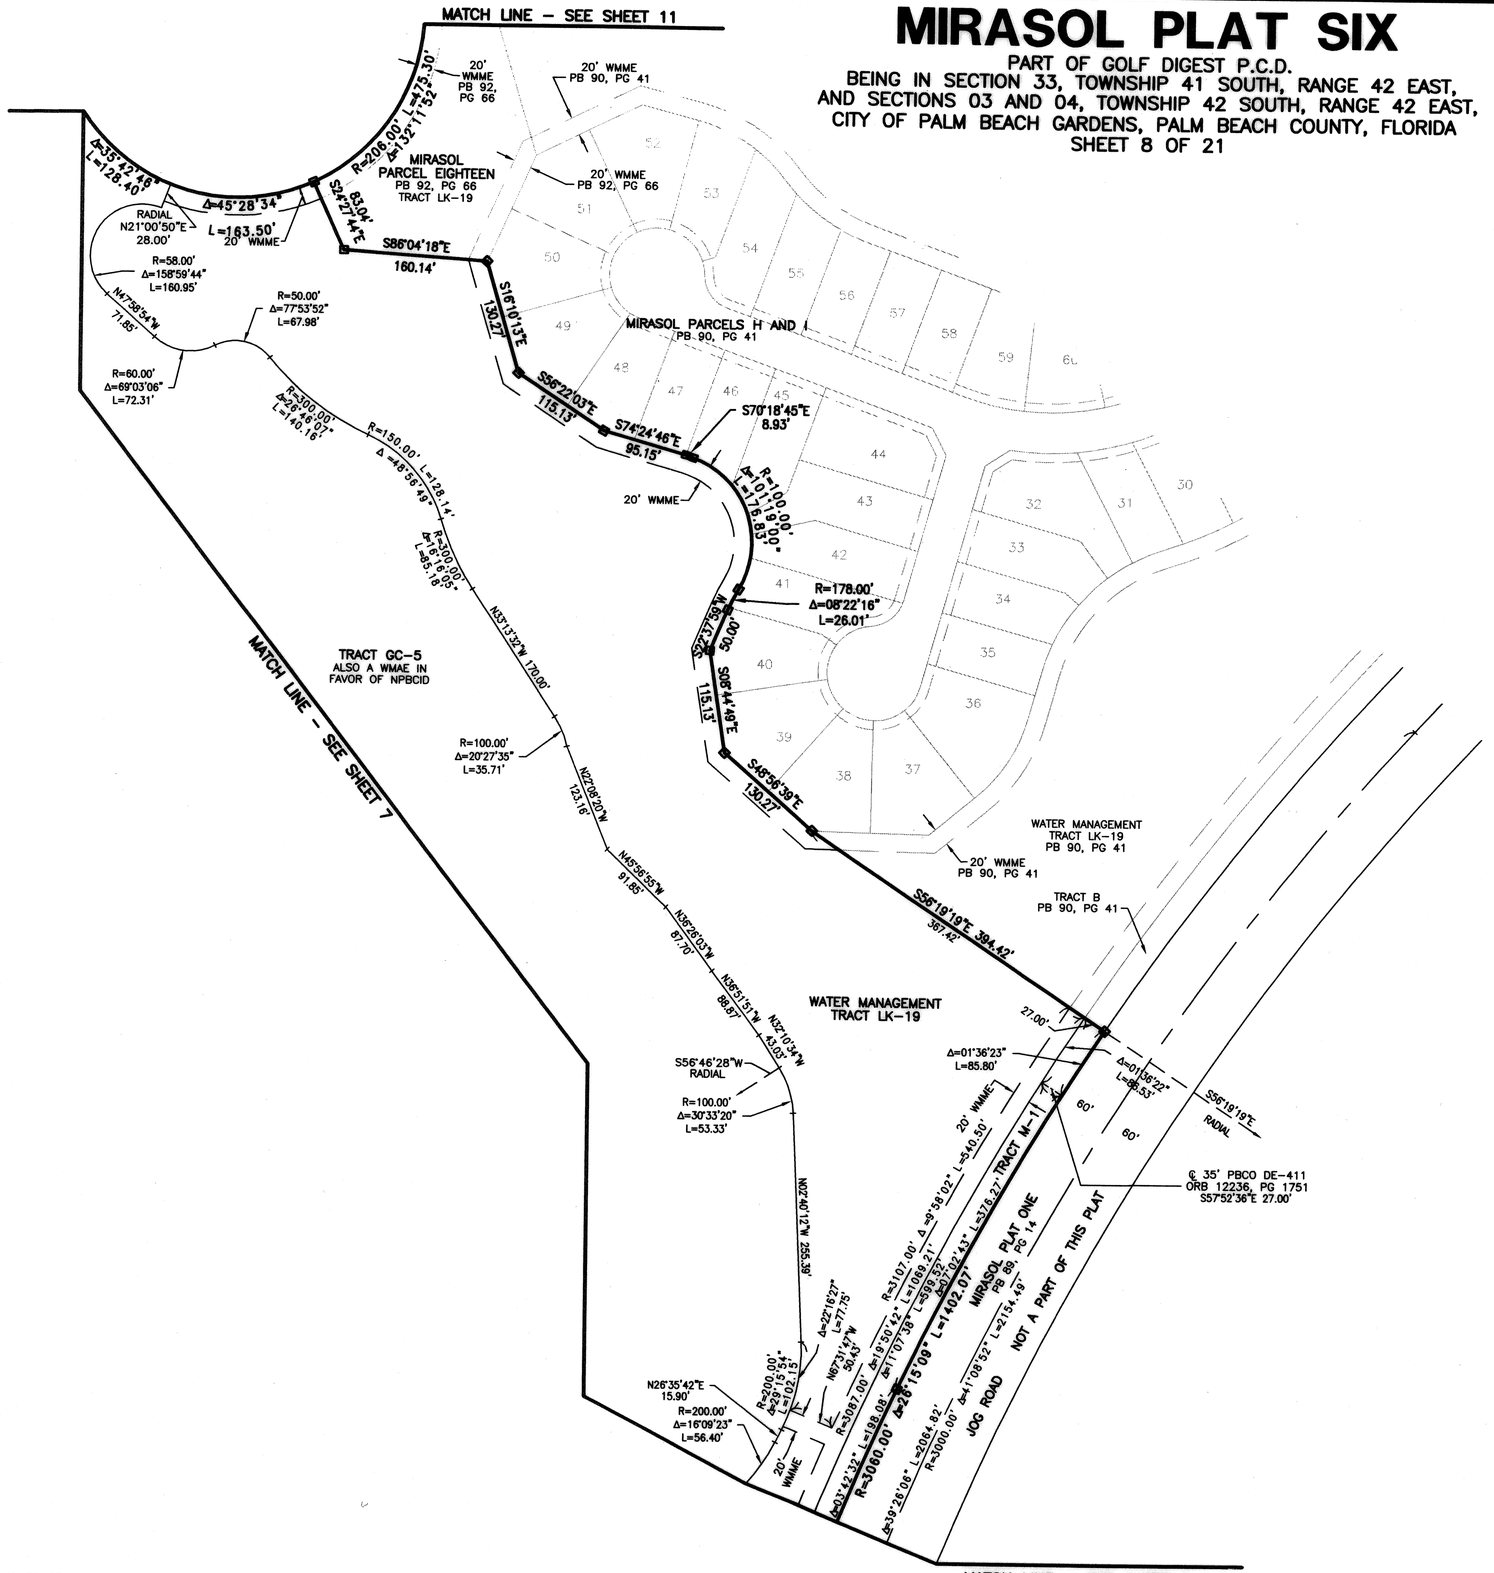

LEGEND

AE	ACCESS EASEMENT
Δ	CENTRAL(DELTA)ANGLE
CBE	CART BRIDGE EASEMENT
CH	CHORD
DE	DRAINAGE EASEMENT
ESMT	EASEMENT
IEE	INGRESS/EGRESS EASEMENT
FPL	FLORIDA POWER AND LIGHT
L	ARC LENGTH
LE	LANDSCAPE EASEMENT
MMMA	MIRASOL MASTER MAINTENANCE ASSOCIATION
NPBCID	NORTHERN PALM BEACH COUNTY IMPROVEMENT DISTRICT
ORB	OFFICIAL RECORD BOOK
PBCO	PALM BEACH COUNTY
PPAE	PUBLIC PEDESTRIAN ACCESS EASEMENT
PAE	PEDESTRIAN ACCESS EASEMENT
PB	PLAT BOOK
PCD	PLANNED COMMUNITY DEVELOPMENT
PG(S)	PAGE(S)
PME	PRESERVE MAINTENANCE EASEMENT
R	RADIUS
SLE	SEWER LINE EASEMENT
SUA	SEACOAST UTILITY AUTHORITY
UE	UTILITY EASEMENT
WLE	WATER LINE EASEMENT
WMAE	WATER MANAGEMENT ACCESS EASEMENT
WME	WATER MANAGEMENT EASEMENT
WMME	WATER MANAGEMENT MAINTENANCE EASEMENT
℄	CENTERLINE
■	PERMANENT REFERENCE MONUMENT SET LB-048 (4"x4" CONCRETE)
◘	PERMANENT REFERENCE MONUMENT FOUND LB-048 (4"x4" CONCRETE) UNLESS OTHERWISE NOTED
◪	WITNESS MONUMENT SET LB-048 (4"x4" CONCRETE)

GRAPHIC SCALE IN FEET
0 40 80 120 160

96

STATE OF FLORIDA
COUNTY OF PALM BEACH

THIS PLAT WAS FILED FOR RECORD _____
THIS _____ DAY OF _____
AD, 2005 AND DULY RECORDED IN PLAT BOOK _____ ON PAGES _____ THROUGH _____,

SHARON R. BOCK, CLERK
BY: , D.C.

CIRCUIT COURT SEAL

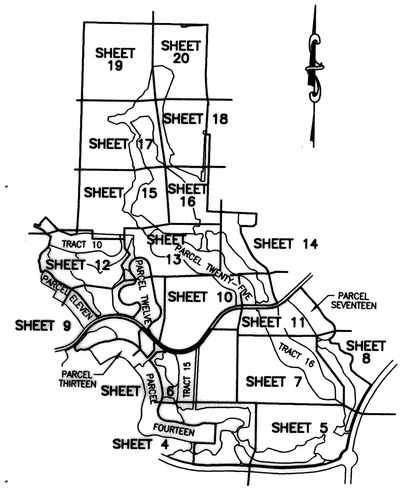

SHEET LOCATION MAP
NOT TO SCALE

THIS INSTRUMENT WAS PREPARED BY MARY HANNA CLODFELTER. P.S.M. IN THE OFFICES OF MOCK, ROOS & ASSOCIATES, INC., 5720 CORPORATE WAY, WEST PALM BEACH, FLORIDA 33407.

SHEET 8 OF 21

SCALE: 1" = 80'	FLORIDA L.B. NO. 48
P.A. NO.: 99374.00	MOCK • ROOS ENGINEERS SURVEYORS PLANNERS
DATE: MAY 2003	5720 Corporate Way, West Palm Beach, Florida 33407 (561) 683-3113, fax 478-7248
DRAWING NO. 41-42-33-31	MIRASOL PLAT SIX PART OF GOLF DIGEST P.C.D. BEING IN SECTION 33, TOWNSHIP 41 SOUTH, RANGE 42 EAST, AND IN SECTIONS 03 AND 04, TOWNSHIP 42 SOUTH, RANGE 42 EAST, CITY OF PALM BEACH GARDENS, PALM BEACH COUNTY, FLORIDA

REV.: 01-31-05
CAD FILE: TAYLGCP6\GCP6RP02

S:\Jay\Taylgcp6\dwg\gcp6rp02.dwn 1/31/2005 12:22:16 PM EST