03112

PERIMETER
SURVEYING & MAPPING
Certificate of Authorization No. LB7264
Prepared by: Jeff S. Hodapp, P.S.M.
951 Broken Sound Parkway, Suite 320
Boca Raton, Florida 33487
Tel: (561) 241-9988
Fax: (561) 241-5182

PALOMA, P.U.D.

A PORTION OF THE WEST ONE-HALF OF SECTION 36, TOWNSHIP 41 SOUTH, RANGE 42 EAST, AND A PORTION OF THE NORTHWEST ONE-QUARTER OF SECTION 1, TOWNSHIP 42 SOUTH, RANGE 42 EAST, PALM BEACH GARDENS, PALM BEACH COUNTY, FLORIDA.

JULY, 2006

151

SHEET 8 OF 16

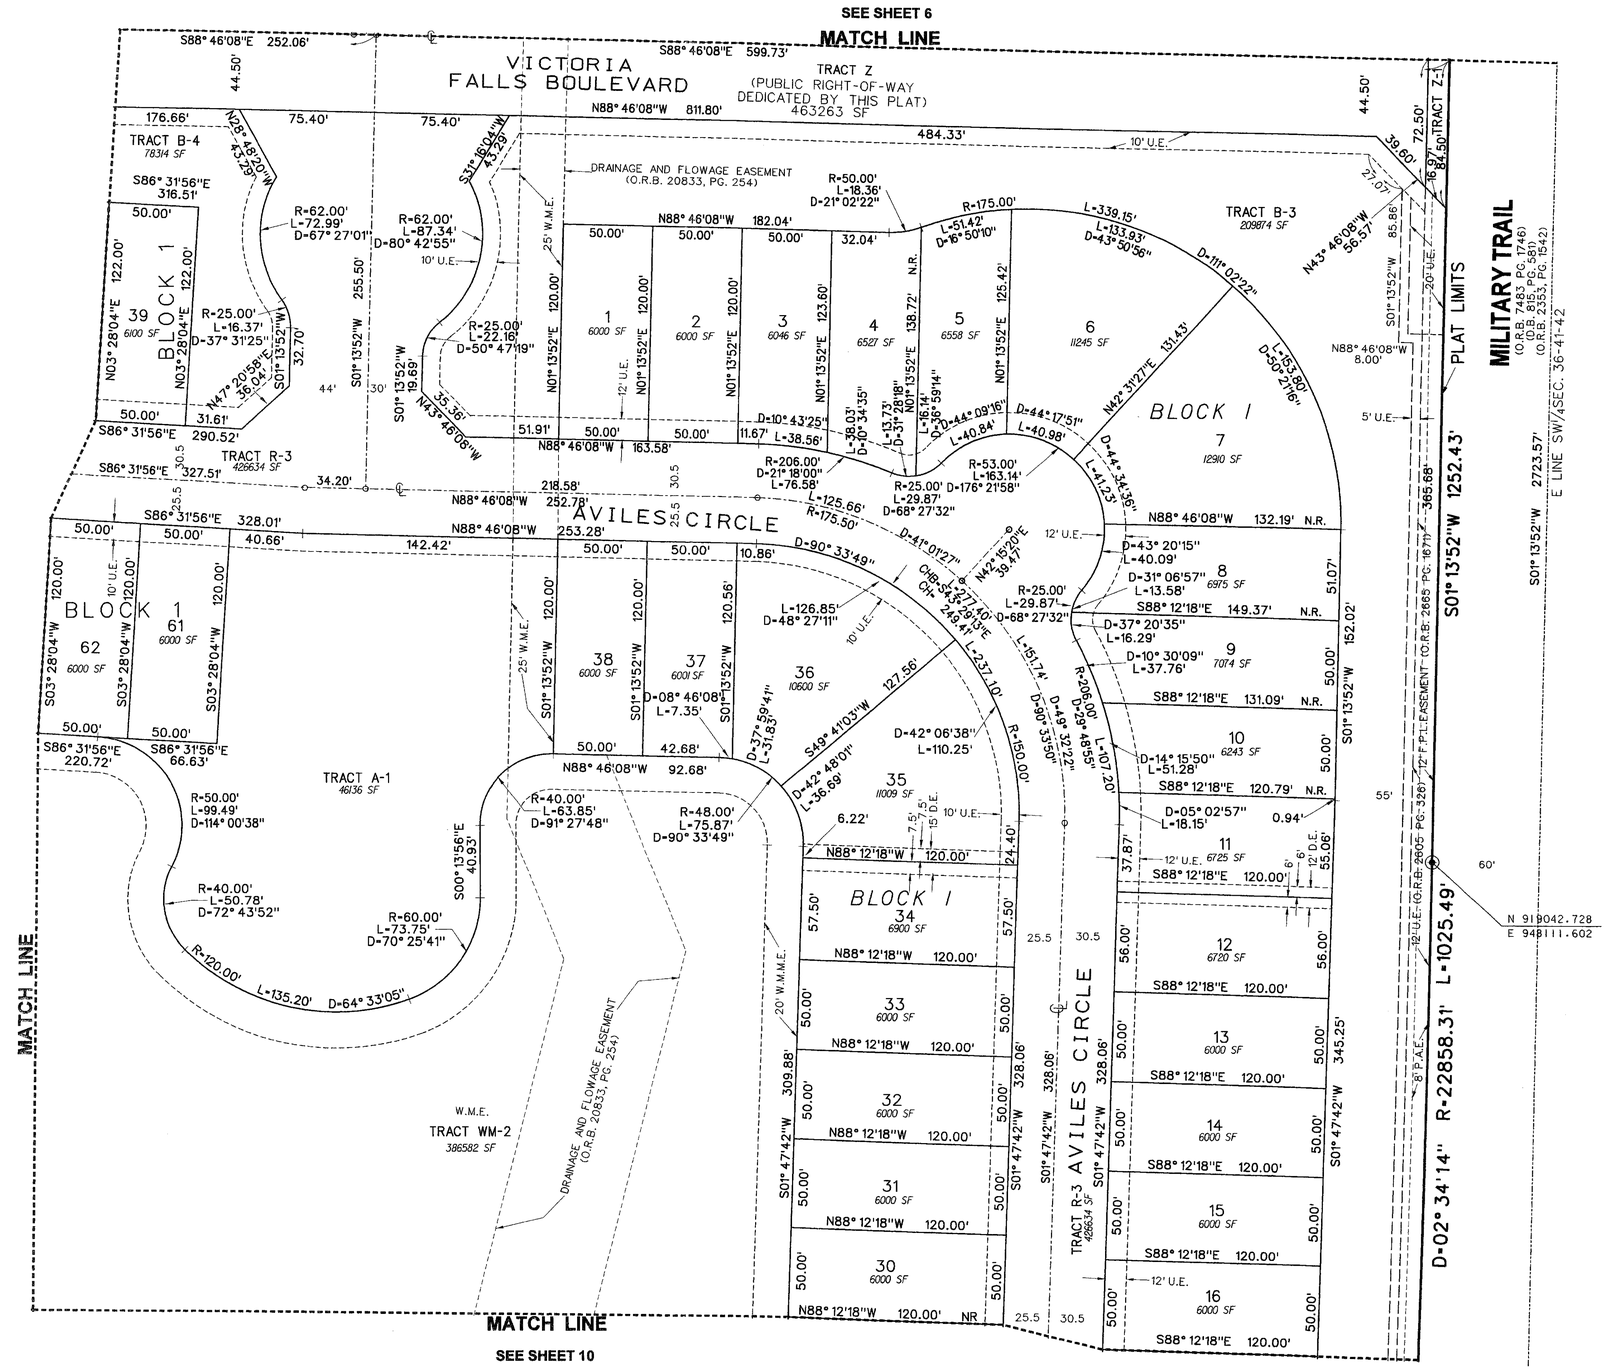

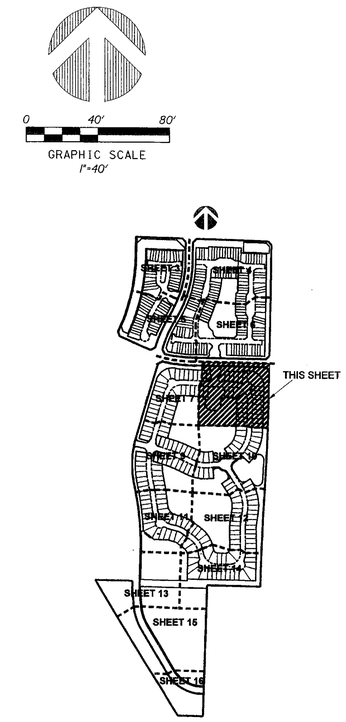

KEY MAP
(NOT TO SCALE)

LEGEND:

◉	-	SET P.R.M. (UNLESS OTHERWISE NOTED)-4" X4" CONC. MON. WITH ALUMINUM DISK STAMPED P.R.M. •LB7264
○	-	SET P.C.P. •LB7264
℄	-	CENTERLINE

ABBREVIATIONS:

CH	-	CHORD
CHB	-	CHORD BEARING
CONC.	-	CONCRETE
COR.	-	CORNER
D	-	DELTA (CENTRAL ANGLE)
D.E.	-	DRAINAGE EASEMENT
L	-	ARCLENGTH
L.B.	-	LICENSED BUSINESS
L.E.	-	LANDSCAPE EASEMENT
L.S.	-	LICENSED SURVEYOR
L.S.E.	-	LIFT STATION EASEMENT
MON.	-	MONUMENT
O.R.B.	-	OFFICIAL RECORDS BOOK
N.P.B.C.I.D.	-	NORTHERN PALM BEACH COUNTY IMPROVEMENT DISTRICT
N.R.	-	NON-RADIAL
P.A.E.	-	PEDESTRIAN ACCESS EASEMENT
P.B.	-	PLAT BOOK
P.B.C.R.	-	PALM BEACH COUNTY RECORDS
PG.	-	PAGE
P.C.P.	-	PERMANENT CONTROL POINT
P.O.B.	-	POINT OF BEGINNING
P.O.C.	-	POINT OF COMMENCEMENT
P.R.M.	-	PERMANENT REFERENCE MONUMENT
P.S.M.	-	PROFESSIONAL SURVEYOR & MAPPER
P.U.D.	-	PLANNED UNIT DEVELOPMENT
R	-	RADIUS
R.E.E.	-	ROOF ENCROACHMENT EASEMENT
R/W	-	RIGHT-OF-WAY
S.E.	-	SIDEWALK EASEMENT
SEC.	-	SECTION
S.F.	-	SQUARE FEET
SLE	-	SEWER LINE EASEMENT
U.E.	-	UTILITY EASEMENT
WLE	-	WATER LINE EASEMENT
W.M.E.	-	WATER MANAGEMENT EASEMENT
WMME	-	WATER MANAGEMENT MAINTENANCE EASEMENT
WMAE	-	WATER MANAGEMENT ACCESS EASEMENT