1000-863

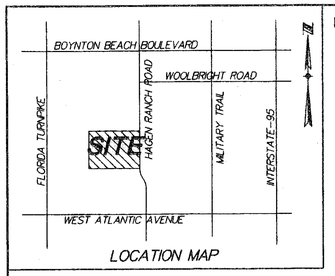

LOCATION MAP

IN THE PINES

(PROJECT NAME: IN THE PINES NORTH P.U.D., CONTROL NO. 1000-863)

BEING A REPLAT OF A PORTION OF TRACTS 116 AND 117, BLOCK 64 AND A PORTION OF THE 30 FOOT ROAD RIGHT OF WAY LYING BETWEEN SAID TRACTS 116 AND 117, PALM BEACH FARMS COMPANY PLAT NO. 3 (PLAT BOOK 2, PAGES 45 THROUGH 54), BEING IN SECTION 4, TOWNSHIP 46 SOUTH, RANGE 42 EAST, PALM BEACH COUNTY, FLORIDA.

OCTOBER 2007

SHEET 2 OF 2

133

THIS INSTRUMENT WAS PREPARED BY PAUL D. ENGLE IN THE OFFICE OF O'BRIEN, SUITER & O'BRIEN, INC., 955 N.W. 17TH AVENUE, SUITE K-1, DELRAY BEACH, FLORIDA 33445 (561-276-4501), #LB 353. E-MAIL: pengle@osobrien.com

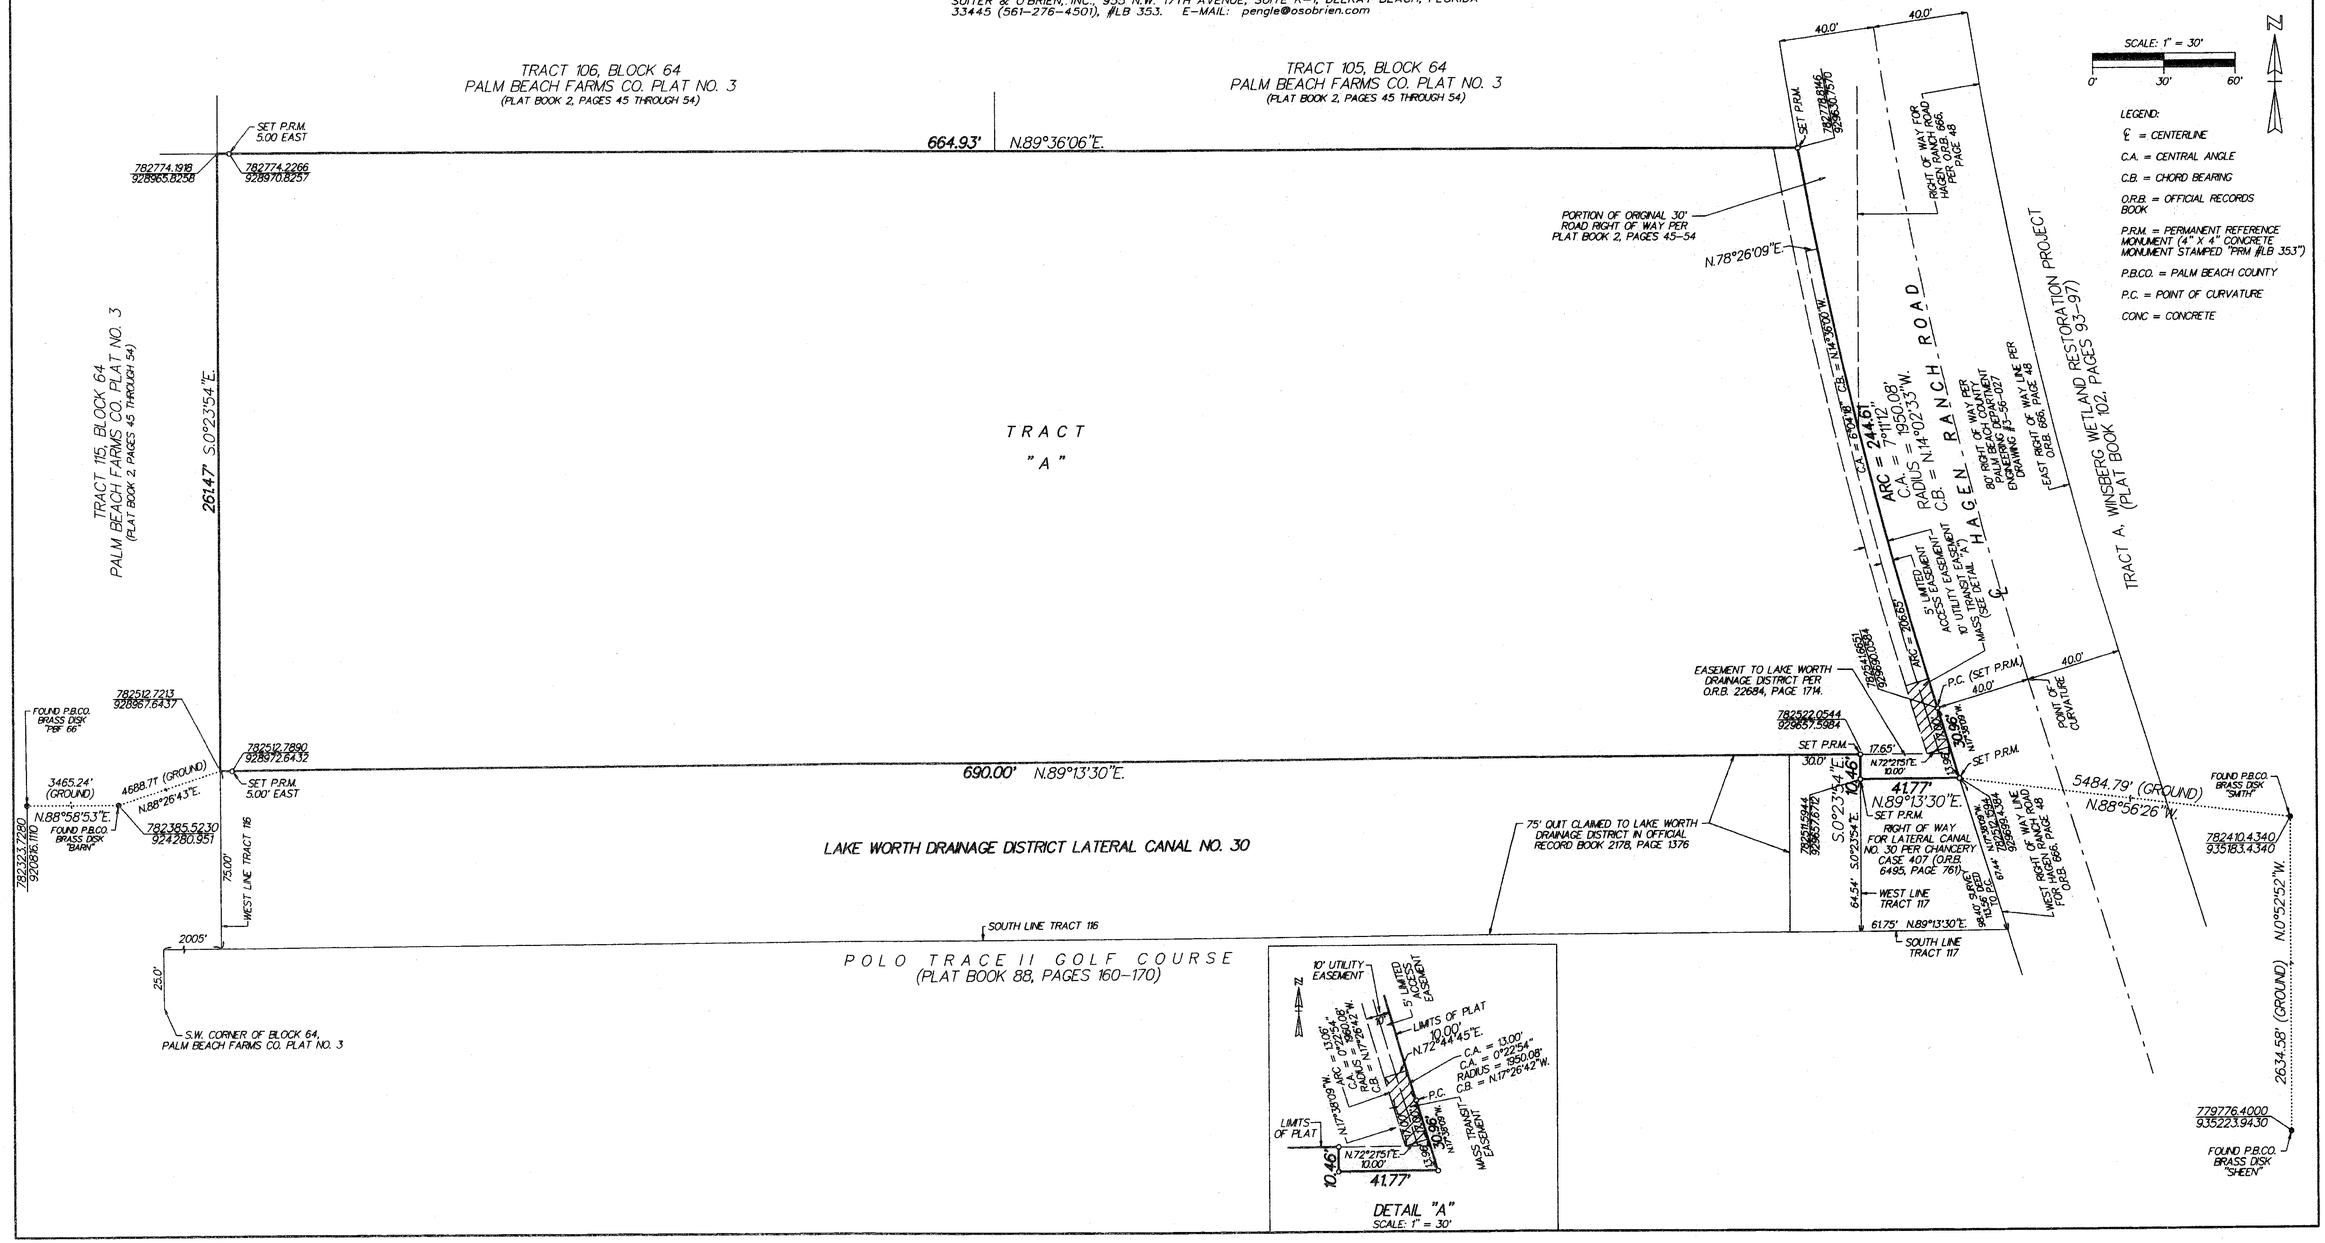

DETAIL "A"
SCALE: 1" = 30'