WHITE WING REPLAT

BEING A REPLAT OF WHITE WING, AS RECORDED IN PLAT BOOK 107, PAGES 122 AND 123, PUBLIC RECORDS OF
PALM BEACH COUNTY, FLORIDA, LYING IN SECTION 3, TOWNSHIP 41 SOUTH, RANGE 42 EAST, TOWN OF JUPITER, PALM BEACH COUNTY, FLORIDA
FEBRUARY, 2009 SHEET 2 OF 2

121

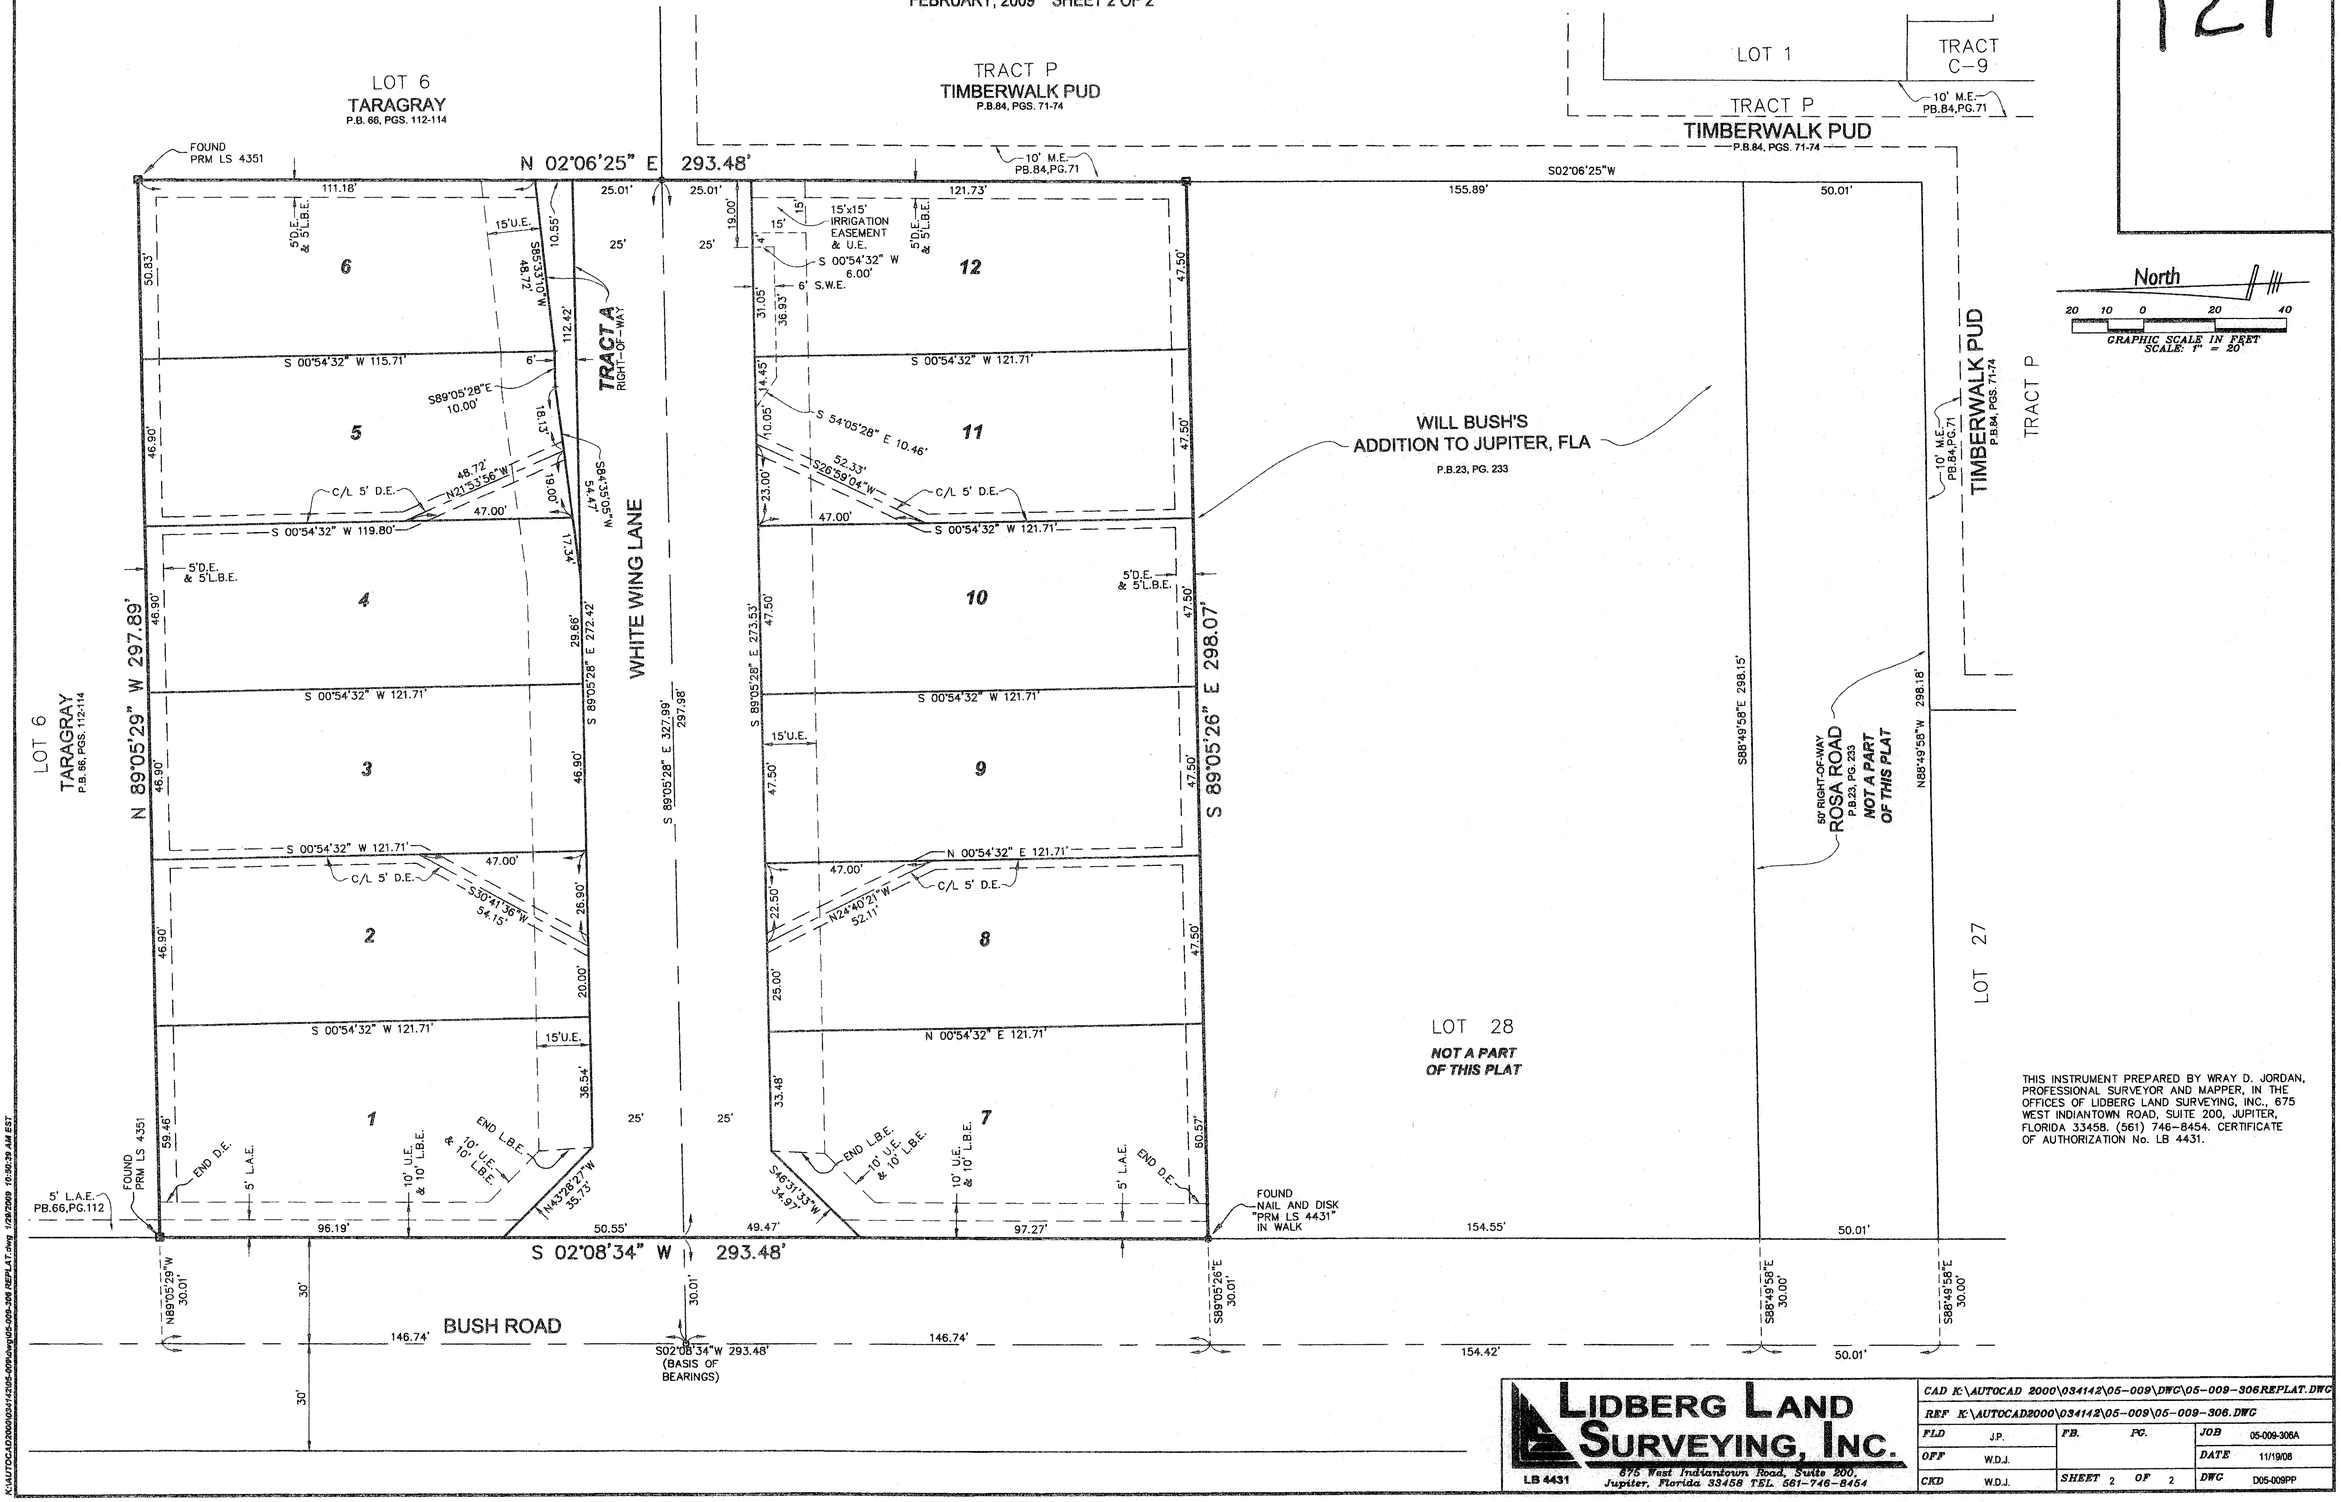

THIS INSTRUMENT PREPARED BY WRAY D. JORDAN, PROFESSIONAL SURVEYOR AND MAPPER, IN THE OFFICES OF LIDBERG LAND SURVEYING, INC., 675 WEST INDIANTOWN ROAD, SUITE 200, JUPITER, FLORIDA 33458. (561) 746-8454. CERTIFICATE OF AUTHORIZATION No. LB 4431.

LIDBERG LAND SURVEYING, INC.
LB 4431
675 West Indiantown Road, Suite 200, Jupiter, Florida 33458 TEL. 561-746-8454

CAD K:\AUTOCAD 2000\034142\05-009\DWG\05-009-306REPLAT.DWG			
REF K:\AUTOCAD2000\034142\05-009\05-009-306.DWG			
FLD J.P.	FB.	PG.	JOB 05-009-306A
OFF W.D.J.			DATE 11/19/08
CKD W.D.J.	SHEET 2 OF 2		DWG D05-009PP

K:\AUTOCAD2000\034142\05-009\dwg\05-009-306 REPLAT.dwg 1/29/2009 10:30:39 AM EST