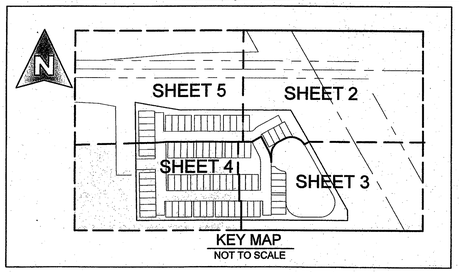

TREVI AT THE GARDENS

LYING IN SECTION 35, TOWNSHIP 41 SOUTH, RANGE 42 EAST, CITY OF PALM BEACH GARDENS, PALM BEACH COUNTY, FLORIDA.

SHEET 4 OF 5 APRIL, 2012

44

COUNTY OF PALM BEACH)
) SS
STATE OF FLORIDA)

THIS PLAT WAS FILED FOR RECORD AT _____M. THIS _____ DAY OF _____, 2012, AND DULY RECORDED IN PLAT BOOK NO. _____, ON PAGE _____ THRU _____

SHARON R. BOCK,
CLERK AND COMPTROLLER

BY: _____, D.C.

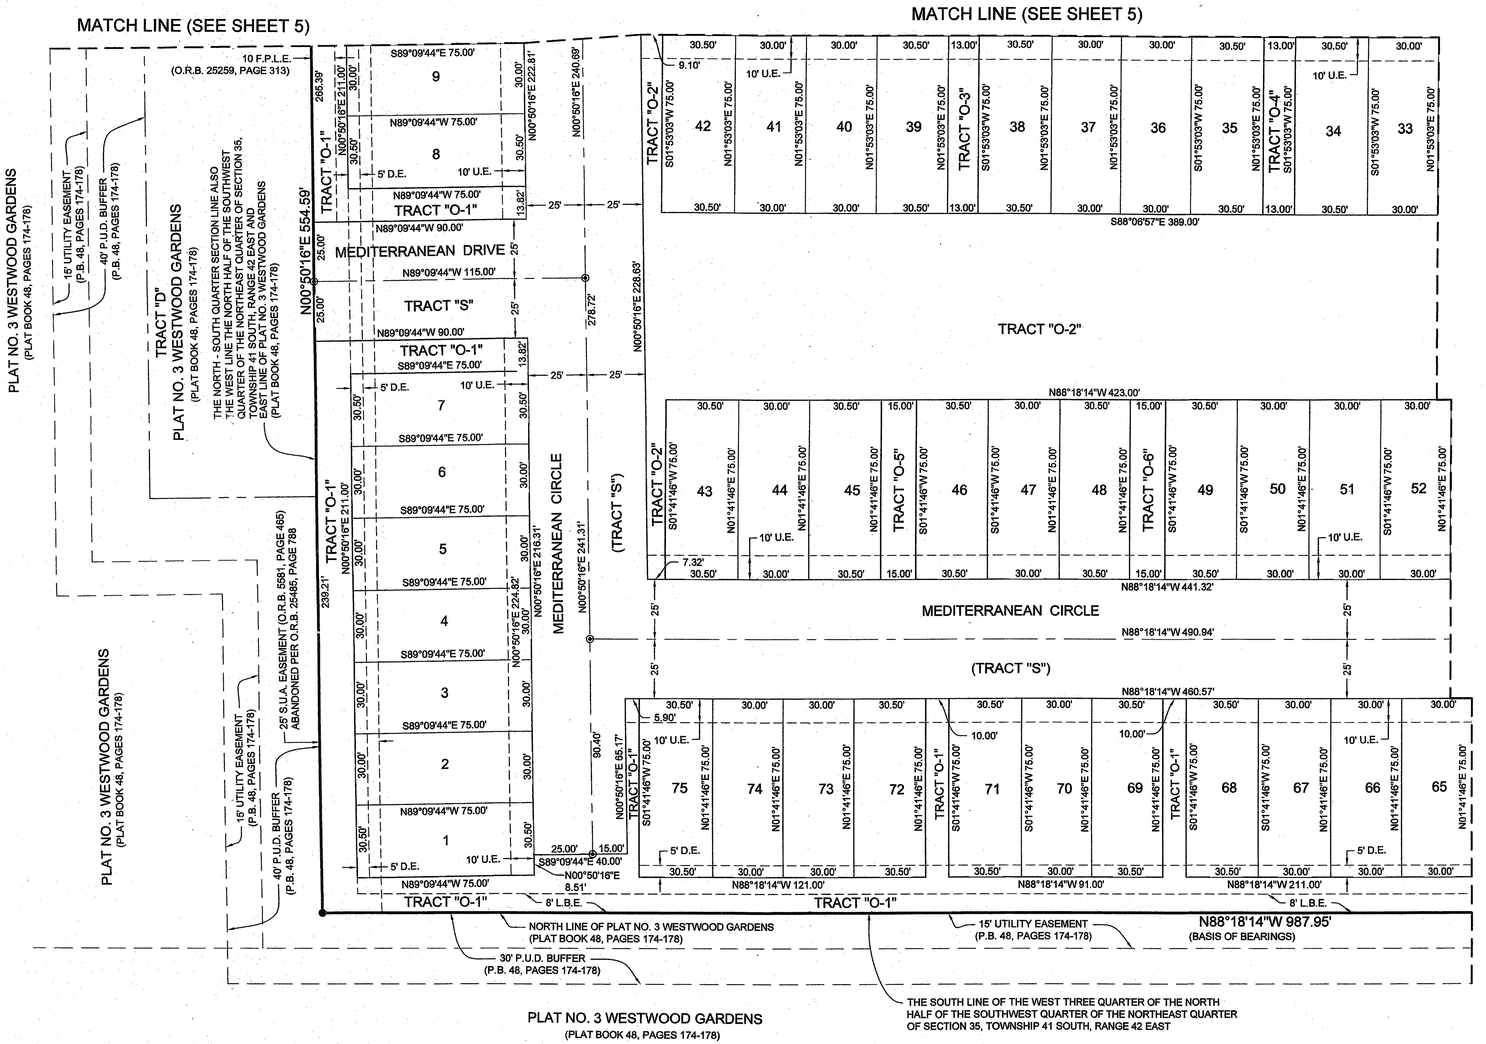

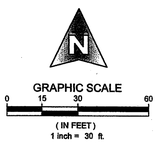

SHEET 4 OF 5

MICHAEL B. SCHORAH & ASSOCIATES, INC.
1850 FOREST HILL BLVD., SUITE 206
WEST PALM BEACH, FLORIDA 33406
EB# 2438 TEL. (561) 968-0080 FAX. (561) 642-9726 LB# 2438

TREVI AT THE GARDENS

Z:\Trevi At The Gardens (1514)\1514-PLAT.dwg, 10/24/2012 10:39:19 AM, lcbispott