MEDITERRANEA PHASE 2

BEING A REPLAT OF A PORTION OF THE PLAT OF WOODS EDGE AS RECORDED IN PLAT BOOK 50, PAGES 130 AND 131, PUBLIC RECORDS OF PALM BEACH COUNTY, FLORIDA, LYING IN SECTION 25, TOWNSHIP 42 SOUTH, RANGE 42 EAST, CITY OF RIVIERA BEACH, PALM BEACH COUNTY, FLORIDA.

SHEET 6 OF 9

127

COUNTY OF PALM BEACH)
) SS
STATE OF FLORIDA)

THIS PLAT WAS FILED FOR RECORD AT _____ M. THIS _____ DAY OF _____, 2017, AND DULY RECORDED IN PLAT BOOK NO. _____, ON PAGE _____ THRU _____

SHARON R. BOCK,
CLERK AND COMPTROLLER

BY: _____, D.C.

KEY MAP
NOT TO SCALE

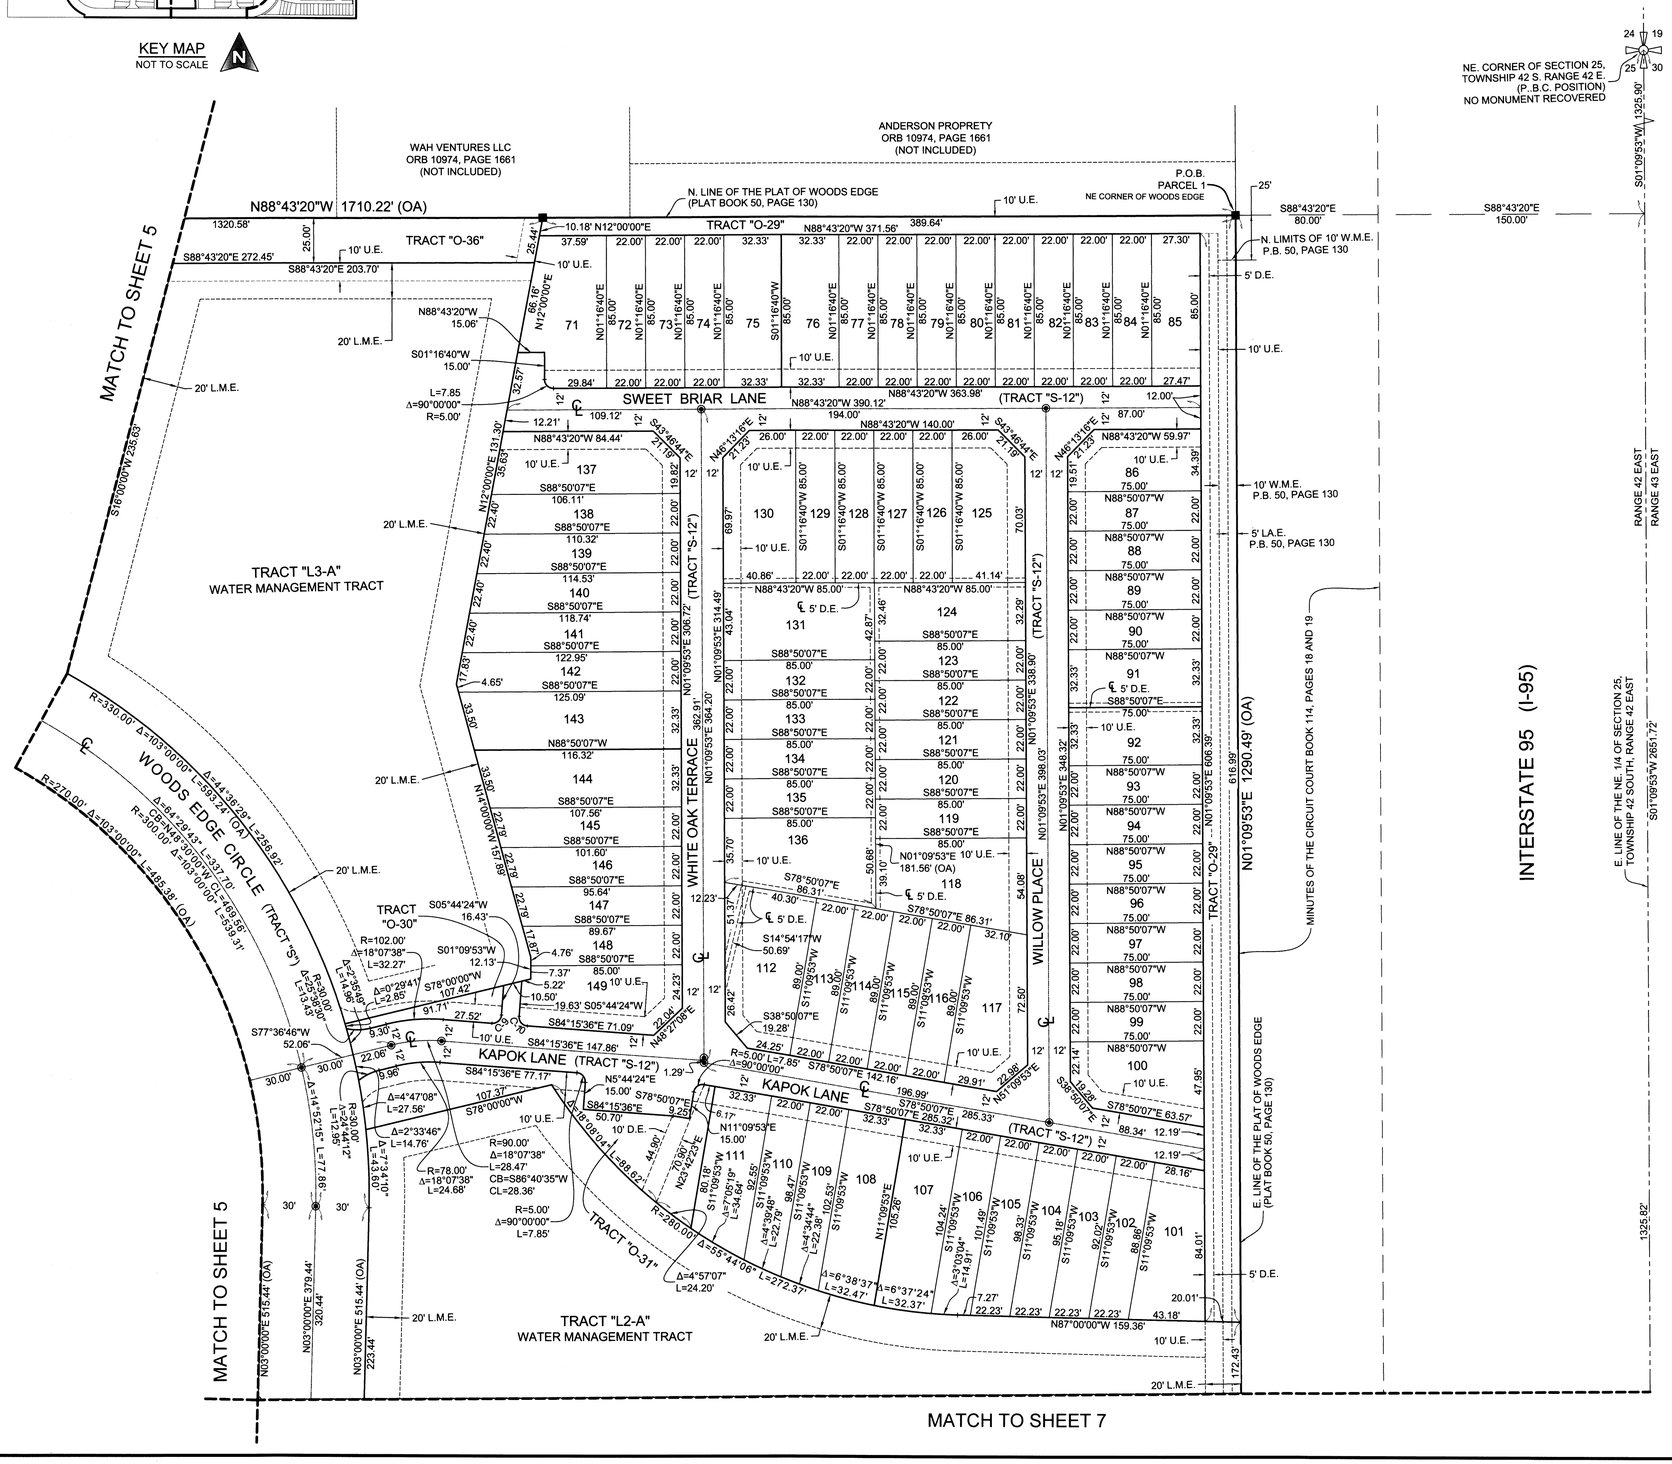

CURVE TABLE			
CURVE NO.	RADIUS	DELTA	ARC LENGTH
C-1	30.00'	29°30'56"	15.45'
C-2	42.00'	21°15'55"	15.59'
C-3	54.00'	15°23'10"	14.50'
C-4	330.00'	68°00'00"	391.65'
C-5	330.00'	68°00'00"	391.65'
C-7	30.00'	34°17'11"	17.95'
C-8	90.00'	11°16'40"	17.72'
C-9	5.00'	90°00'00"	7.85'
C-10	5.00'	90°00'00"	7.85'
C-11	30.00'	20°24'21"	10.68'
C-12	5.00'	90°00'00"	7.85'
C-13	30.00'	30°00'00"	15.71'
C-14	78.00'	13°10'56"	17.95'
C-15	102.00'	13°10'56"	23.47'
C-16	230.00'	3°35'49"	14.44'
C-17	230.00'	3°35'49"	14.44'
C-18	30.00'	23°13'00"	12.16'
C-19	30.00'	23°13'00"	12.16'

GRAPHIC SCALE
0 20 40 80 120
(IN FEET)
1 INCH = 40 FT.

SHEET 6 OF 9

MICHAEL B. SCHORAH & ASSOCIATES, INC.
1850 FOREST HILL BLVD., SUITE 206
WEST PALM BEACH, FLORIDA 33406
EB32438 TEL. (561) 968-0080 FAX. (561) 642-9726 LB#2438

MEDITERRANEA PHASE 2