KOZOKOFF PLAT

BEING A REPLAT OF A PORTION OF BLOCK 5, BETHESDA PARK, RECORDED IN
PLAT BOOK 1, PAGE 136 OF THE PUBLIC RECORDS OF PALM BEACH COUNTY, FLORIDA,
LYING IN SECTION 15, TOWNSHIP 43 SOUTH, RANGE 43 EAST, CITY OF WEST PALM BEACH, PALM BEACH COUNTY, FLORIDA.

THIS INSTRUMENT WAS PREPARED BY
DAVID P. LINDLEY, PLS
OF
CAULFIELD and WHEELER, INC.
ENGINEERS – PLANNERS – SURVEYORS
7900 GLADES ROAD, SUITE 100
BOCA RATON, FLORIDA 33434 – (561)392–1991

"NOTICE" THIS PLAT, AS RECORDED IN ITS GRAPHIC FORM, IS THE OFFICIAL DEPICTION OF THE SUBDIVIDED LANDS DESCRIBED HEREIN AND WILL IN NO CIRCUMSTANCES BE SUPPLANTED IN AUTHORITY BY ANY OTHER GRAPHIC OR DIGITAL FORM OF THE PLAT. THERE MAY BE ADDITIONAL RESTRICTIONS THAT ARE NOT RECORDED ON THIS PLAT THAT MAY BE FOUND IN THE PUBLIC RECORDS OF PALM BEACH COUNTY.

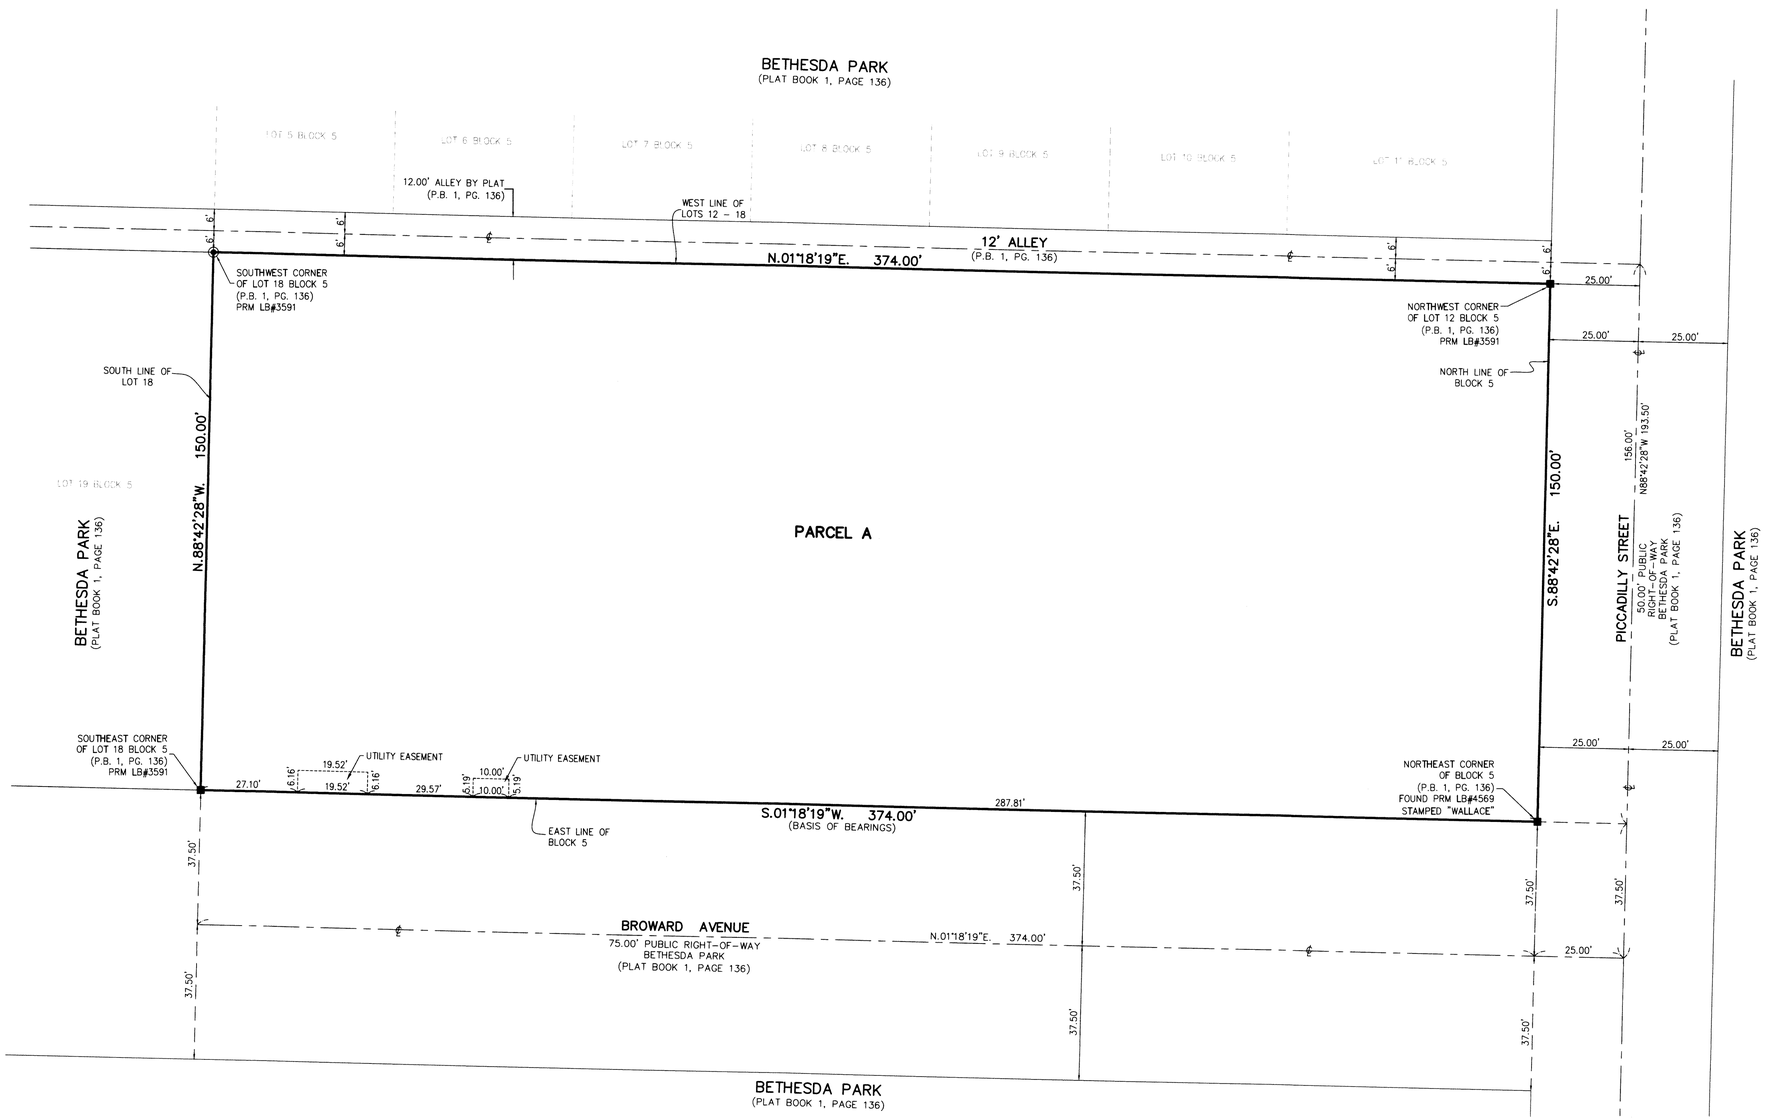

LEGEND:

- O.R.B. – OFFICIAL RECORD BOOK
- ■ PRM – INDICATES SET PERMANENT REFERENCE MONUMENT; 4"x4" CONCRETE POST WITH DISC MARKED LB#3591 PRM, UNLESS NOTED OTHERWISE.
- ◉ PRM – INDICATES SET PERMANENT REFERENCE MONUMENT, NAIL WITH DISC MARKED LB#3591 PRM, UNLESS NOTED OTHERWISE.
- PG. – PAGE
- F.P.L. – FLORIDA POWER AND LIGHT COMPANY
- P.S.M. – PROFESSIONAL SURVEYOR & MAPPER
- LB – LICENSED BUSINESS
- P.L.S. – PROFESSIONAL LAND SURVEYOR
- ℄ – CENTERLINE
- P.B. – PLAT BOOK
- R/W – RIGHT–OF–WAY