18- 59

Geo. O. Butler
Clerk.

— PLAT OF —

FRACTIONAL SEC. 34 TWP. 43 S. R. 35 E.

SHOWING OWNERSHIP & ACREAGE OF CLAIMS
ALSO ACREAGE BETWEEN MEANDER LINE
AND U.S. RIGHT OF WAY LINE

SCALE 1 IN. = 300'
MARCH 10th 1939

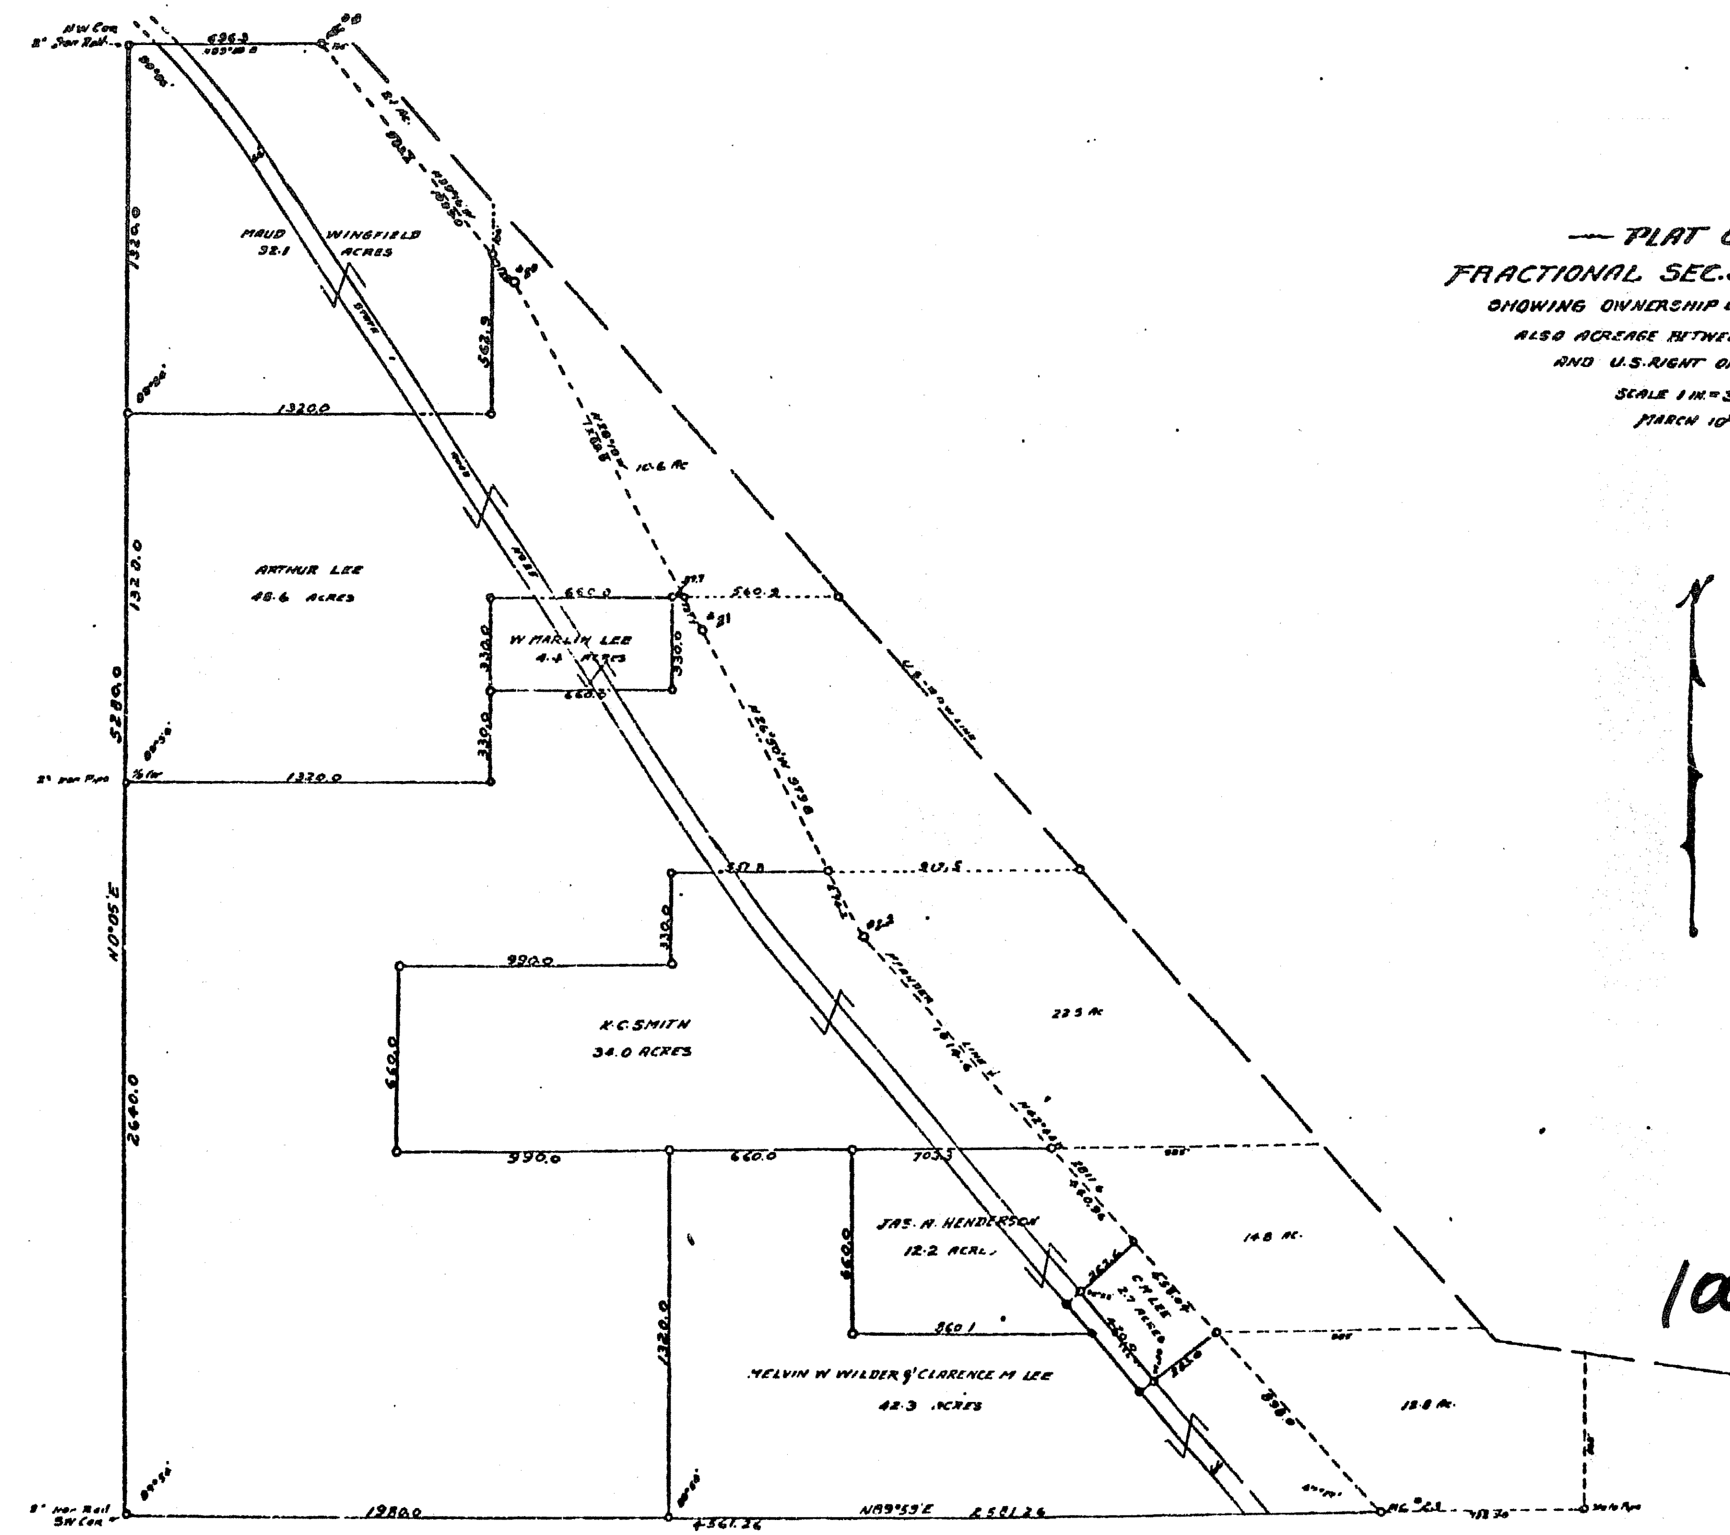

1000.830

Personally appeared before me Fred E Flanders and G. M. Ford known to me to be the persons whose names are herein subscribed and who swear that this plat is a true and correctly noted plat of the lands designated
Subscribed and Sworn to before me this 3rd day of March 1939

I hereby certify that this Plat is a true representation of the survey of the lands shown hereon that the bearings and distances are correctly shown as indicated in accordance with the laws regulating survey in the State of Florida to the best of my knowledge and belief

Reg. Eng. No. 790

G. M. Ford.
Reg. Surveyor No. 116

J. M. Boyd

2508