130

PLAT OF CAM ESTATES

IN THE S.E. 1/4 OF SECTION 27, T.43 S., R.42 E.
PALM BEACH COUNTY, FLORIDA
IN THREE SHEETS - SHEET NO. 3

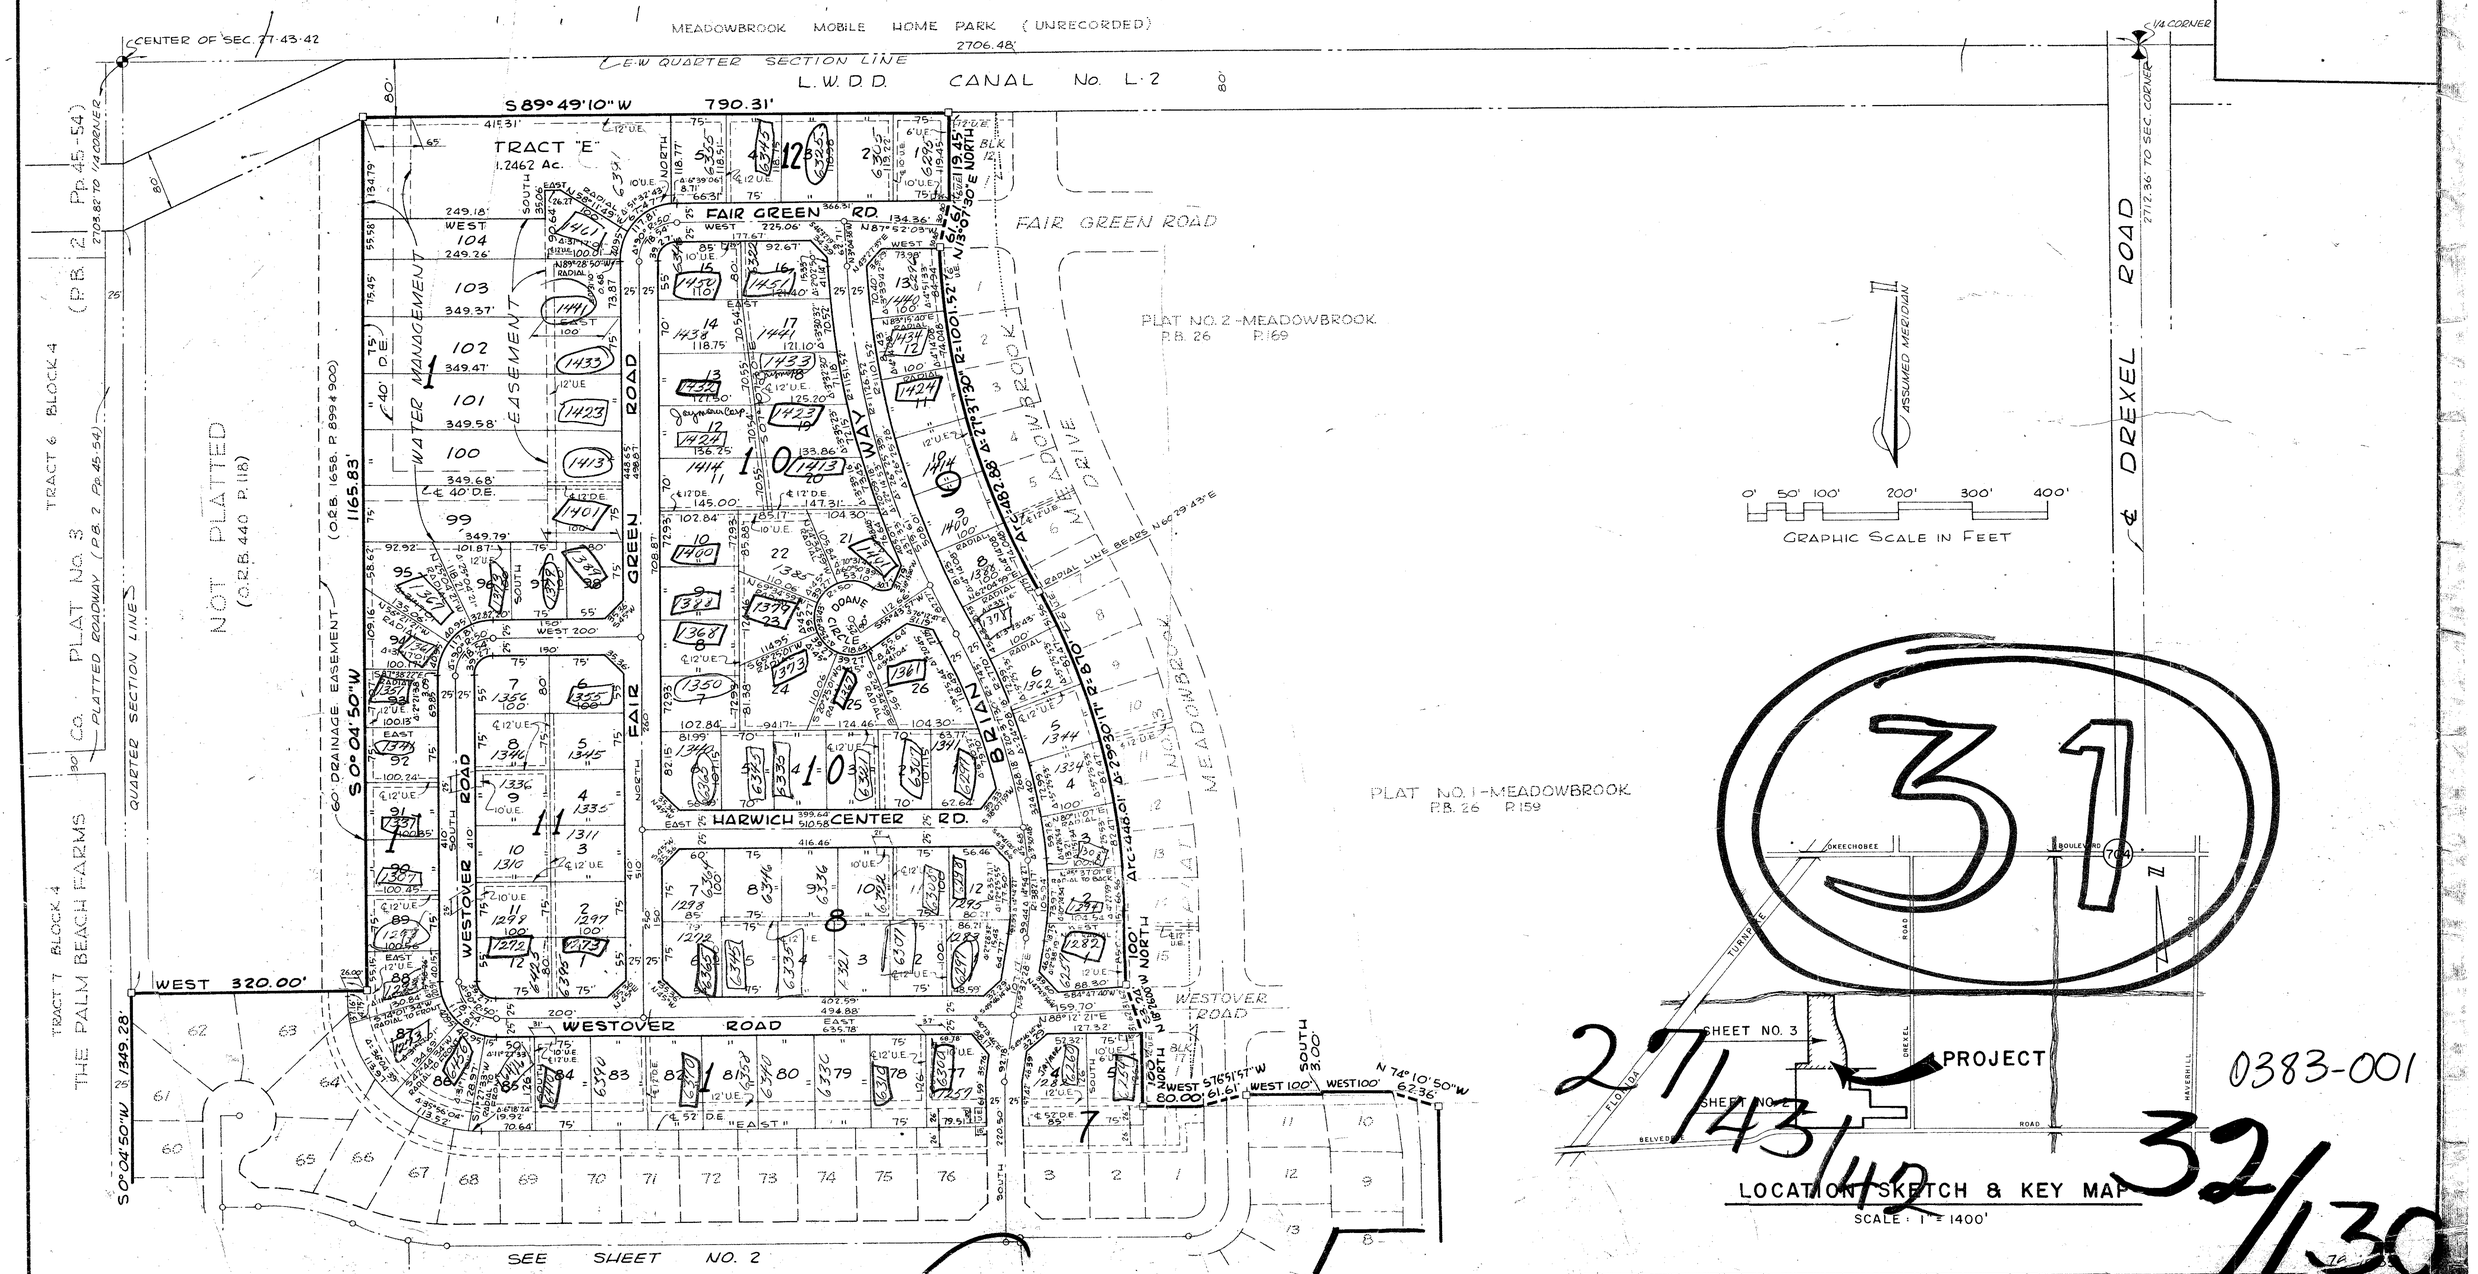

31

27/43/42

0383-001

32/130

CAM ESTATES

Field Book No. XLV Pg 35/46 Design J. THOMAS Drawn M.C. HEIN Checked D.M. WHITE Field R. FRALICK	ROBERT E. OWEN & ASSOCIATES, INC. ENGINEERS · PLANNERS · SURVEYORS WEST PALM BEACH FLORIDA	PLAT OF CAM ESTATES IN THE S.E. 1/4 OF SEC. 27, T.43S., R.42E. PALM BEACH COUNTY, FLORIDA IN THREE SHEETS - SHEET NO. 3	Date JUNE 15, 1916 Scale 1" = 100' Sheet 3 of 3