CYPRESS POINT

(P.U.D.)

A REPLAT OF LOTS 5 THROUGH 12 INCL. OF BLOCK 12

OF

SOUTH SHORE NO.1 OF WELLINGTON

PLAT BOOK 29, PAGES 222 THRU 226 INCLUSIVE

IN PART OF SECTIONS 10 & 11, TOWNSHIP 44 SOUTH, RANGE 41 EAST

PALM BEACH COUNTY, FLORIDA

IN 2 SHEETS SHEET NO. 2

NOVEMBER, 1978

MAKE NOTE OF THIS SUBDIVION ON MASTER WELLINGTON SHEET (P.U.D. FILE)

USE MASTER SITE PLAN FOR BLDG. CONFIGURATION.

EB 30 Mar 79

— ALSO CHECK REPLAT

179

STATE OF FLORIDA } ss
COUNTY OF PALM BEACH }

This Plat was filed for record at ____ M. this ____ day of ____ 19 ____, and duly recorded in Plat Book No. ____ on page ____.

JOHN B. DUNKLE, Clerk Circuit Court

By ____, D.C.

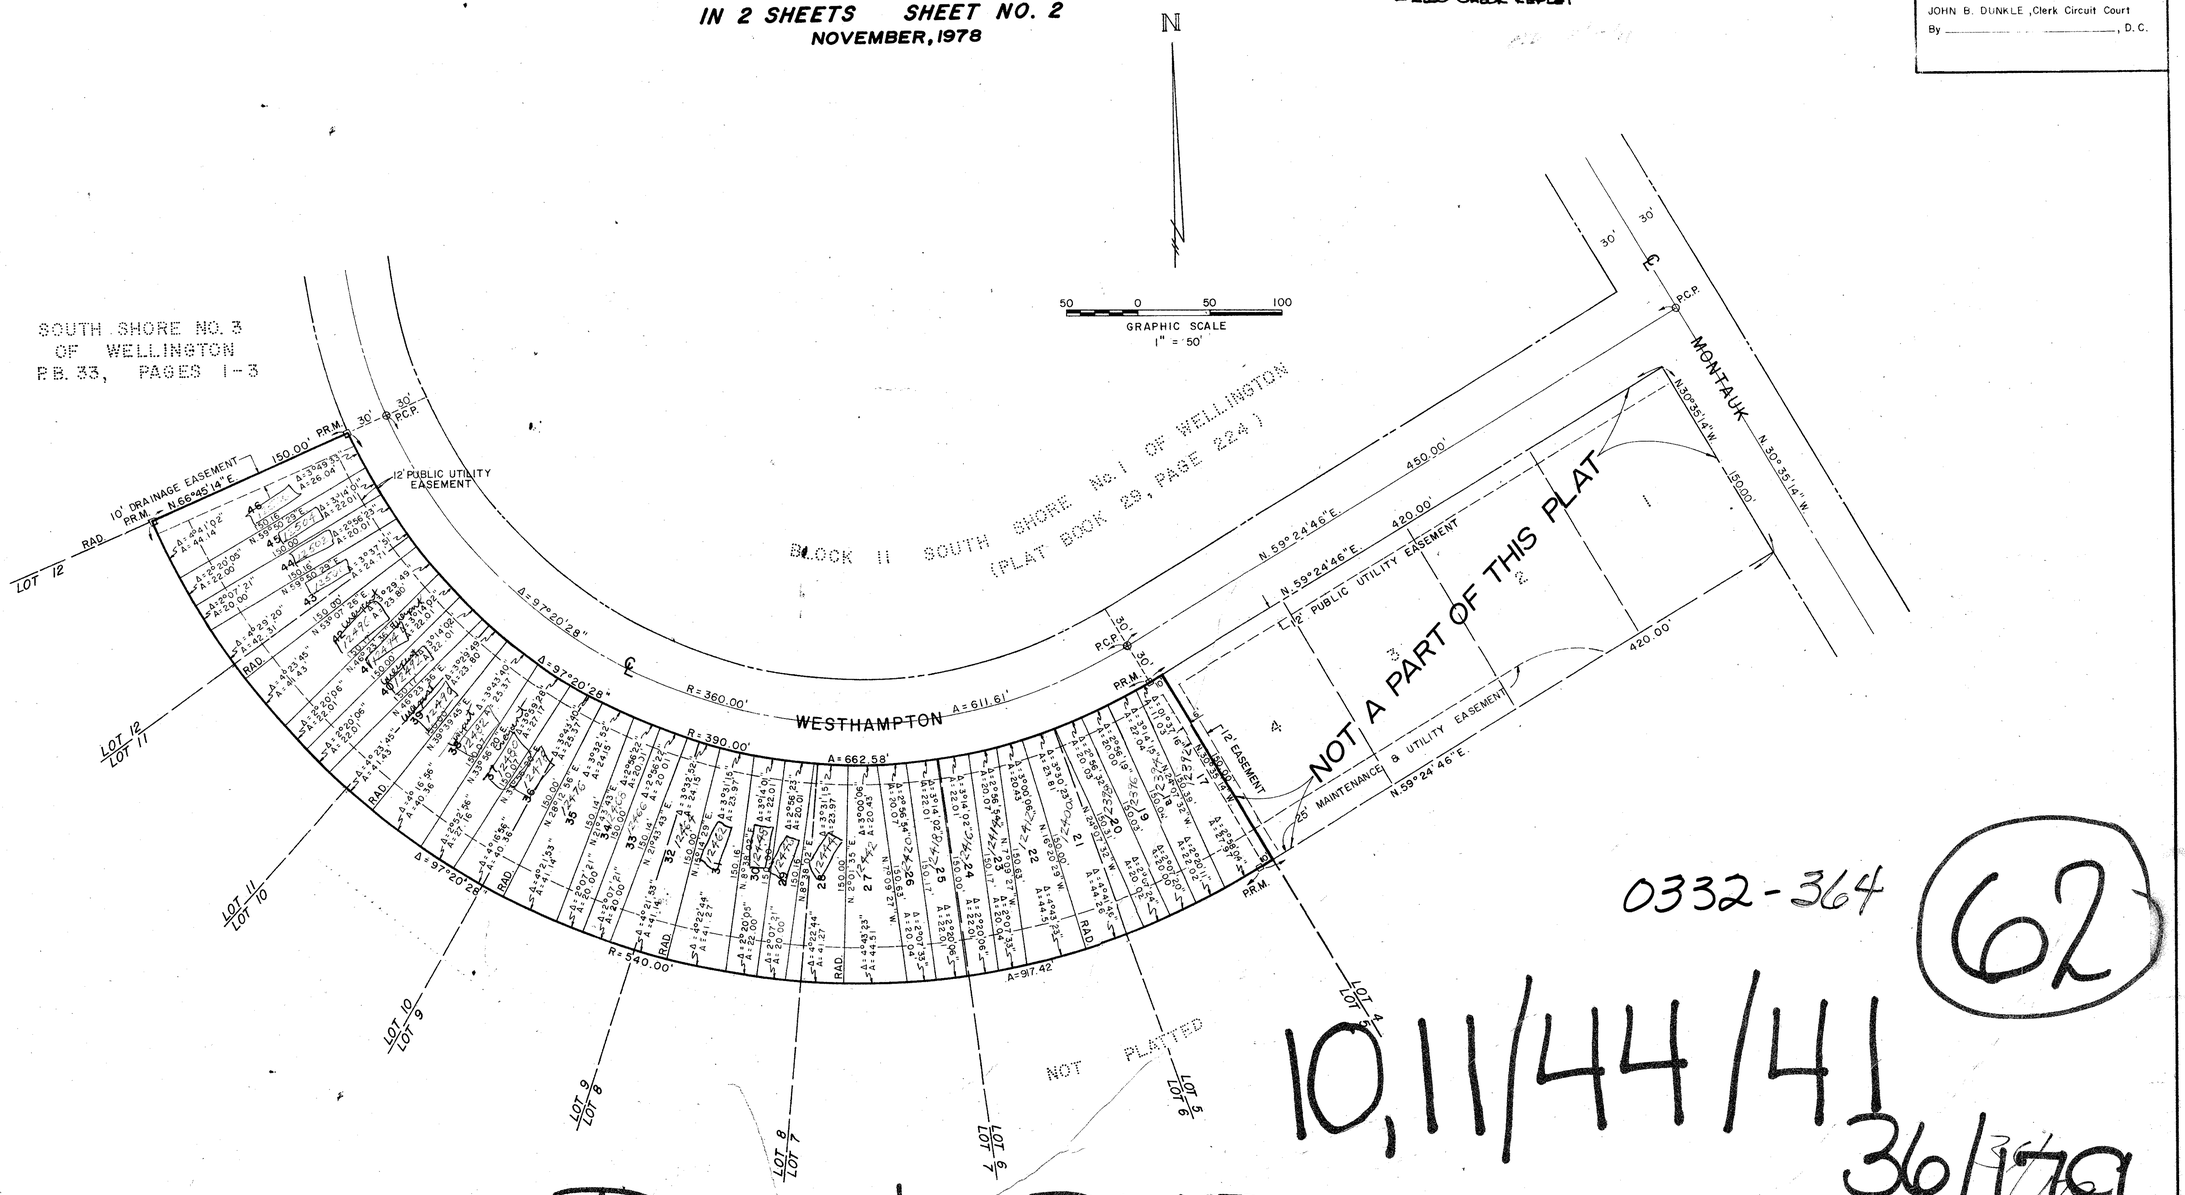

0332-364

62

10,11/44/41

36/179

Cypress Point PUD

RICHARD L. SHEPHARD & Associates, Inc.
2310 S.E. 2ND. STREET — P.O. BOX 759
BOYNTON BEACH, FLORIDA 33435