PART OF A P.U.D.

MELROSE PARK SECTION I

A PLAT OF A PORTION OF SECT. 7 & 18, TOWNSHIP 45 SOUTH, RANGE 42 EAST

AND ALSO BEING A REPLAT OF TRACTS 1 THROUGH 44 AND 46 THROUGH 61, BLOCK 45, PALM BEACH FARMS COMPANY, PLAT NO 3, AS RECORDED IN PLAT BOOK 2, PAGE 49, PUBLIC RECORDS OF PALM BEACH COUNTY, FLORIDA

PALM BEACH COUNTY, FLORIDA

JOHN A. GRANT, JR., INC. CONSULTING ENGINEERS AND LAND SURVEYORS BOCA RATON, FLORIDA

24

SCALE 1" = 100'

OCTOBER 1979

SHEET 3 OF 5

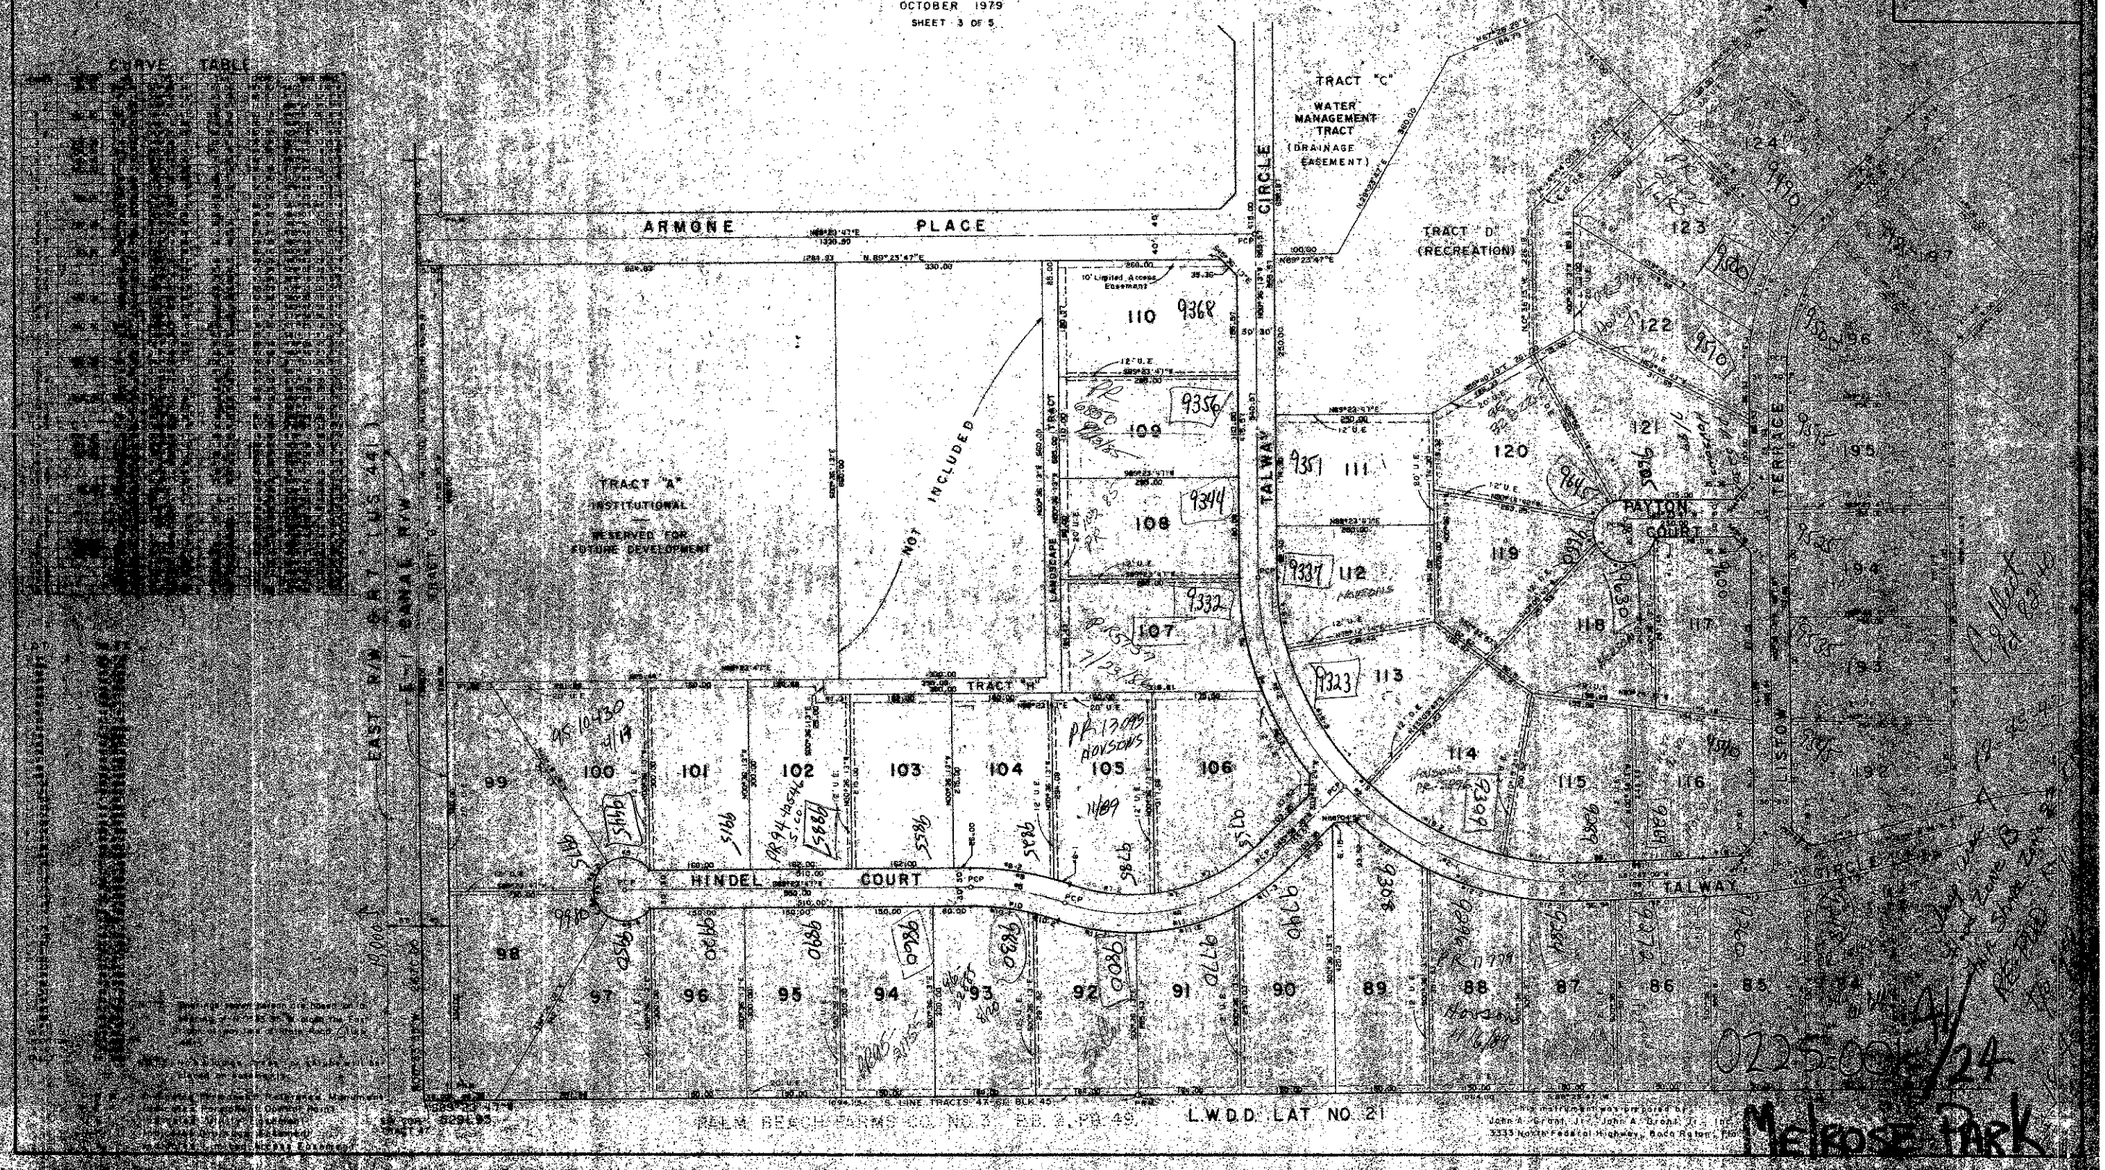

0225.00 A1/24

Melrose Park