DRAWING NUMBER 53/146

THE POLO CLUB OPEN SPACE PLAT TWO

SITUATE IN SECTION 35, TOWNSHIP 46 SOUTH, RANGE 42 EAST PALM BEACH COUNTY, FLORIDA.

BEING A REPLAT OF A PORTION OF "THE POLO CLUB PLAT I", A P.U.D., AS RECORDED IN PLAT BOOK 52, PAGES 35 & 36

FEBRUARY, 1986 SHEET 7 OF 8

146

STATE OF FLORIDA
COUNTY OF PALM BEACH

THIS PLAT WAS FILED FOR RECORD AT _____
THIS ____ DAY OF _____
AD, 1985 AND DULY RECORDED
IN PLAT BOOK _____ ON PAGES
_____ AND _____,

JOHN B. DUNKLE, CLERK
BY: _____, D.C.

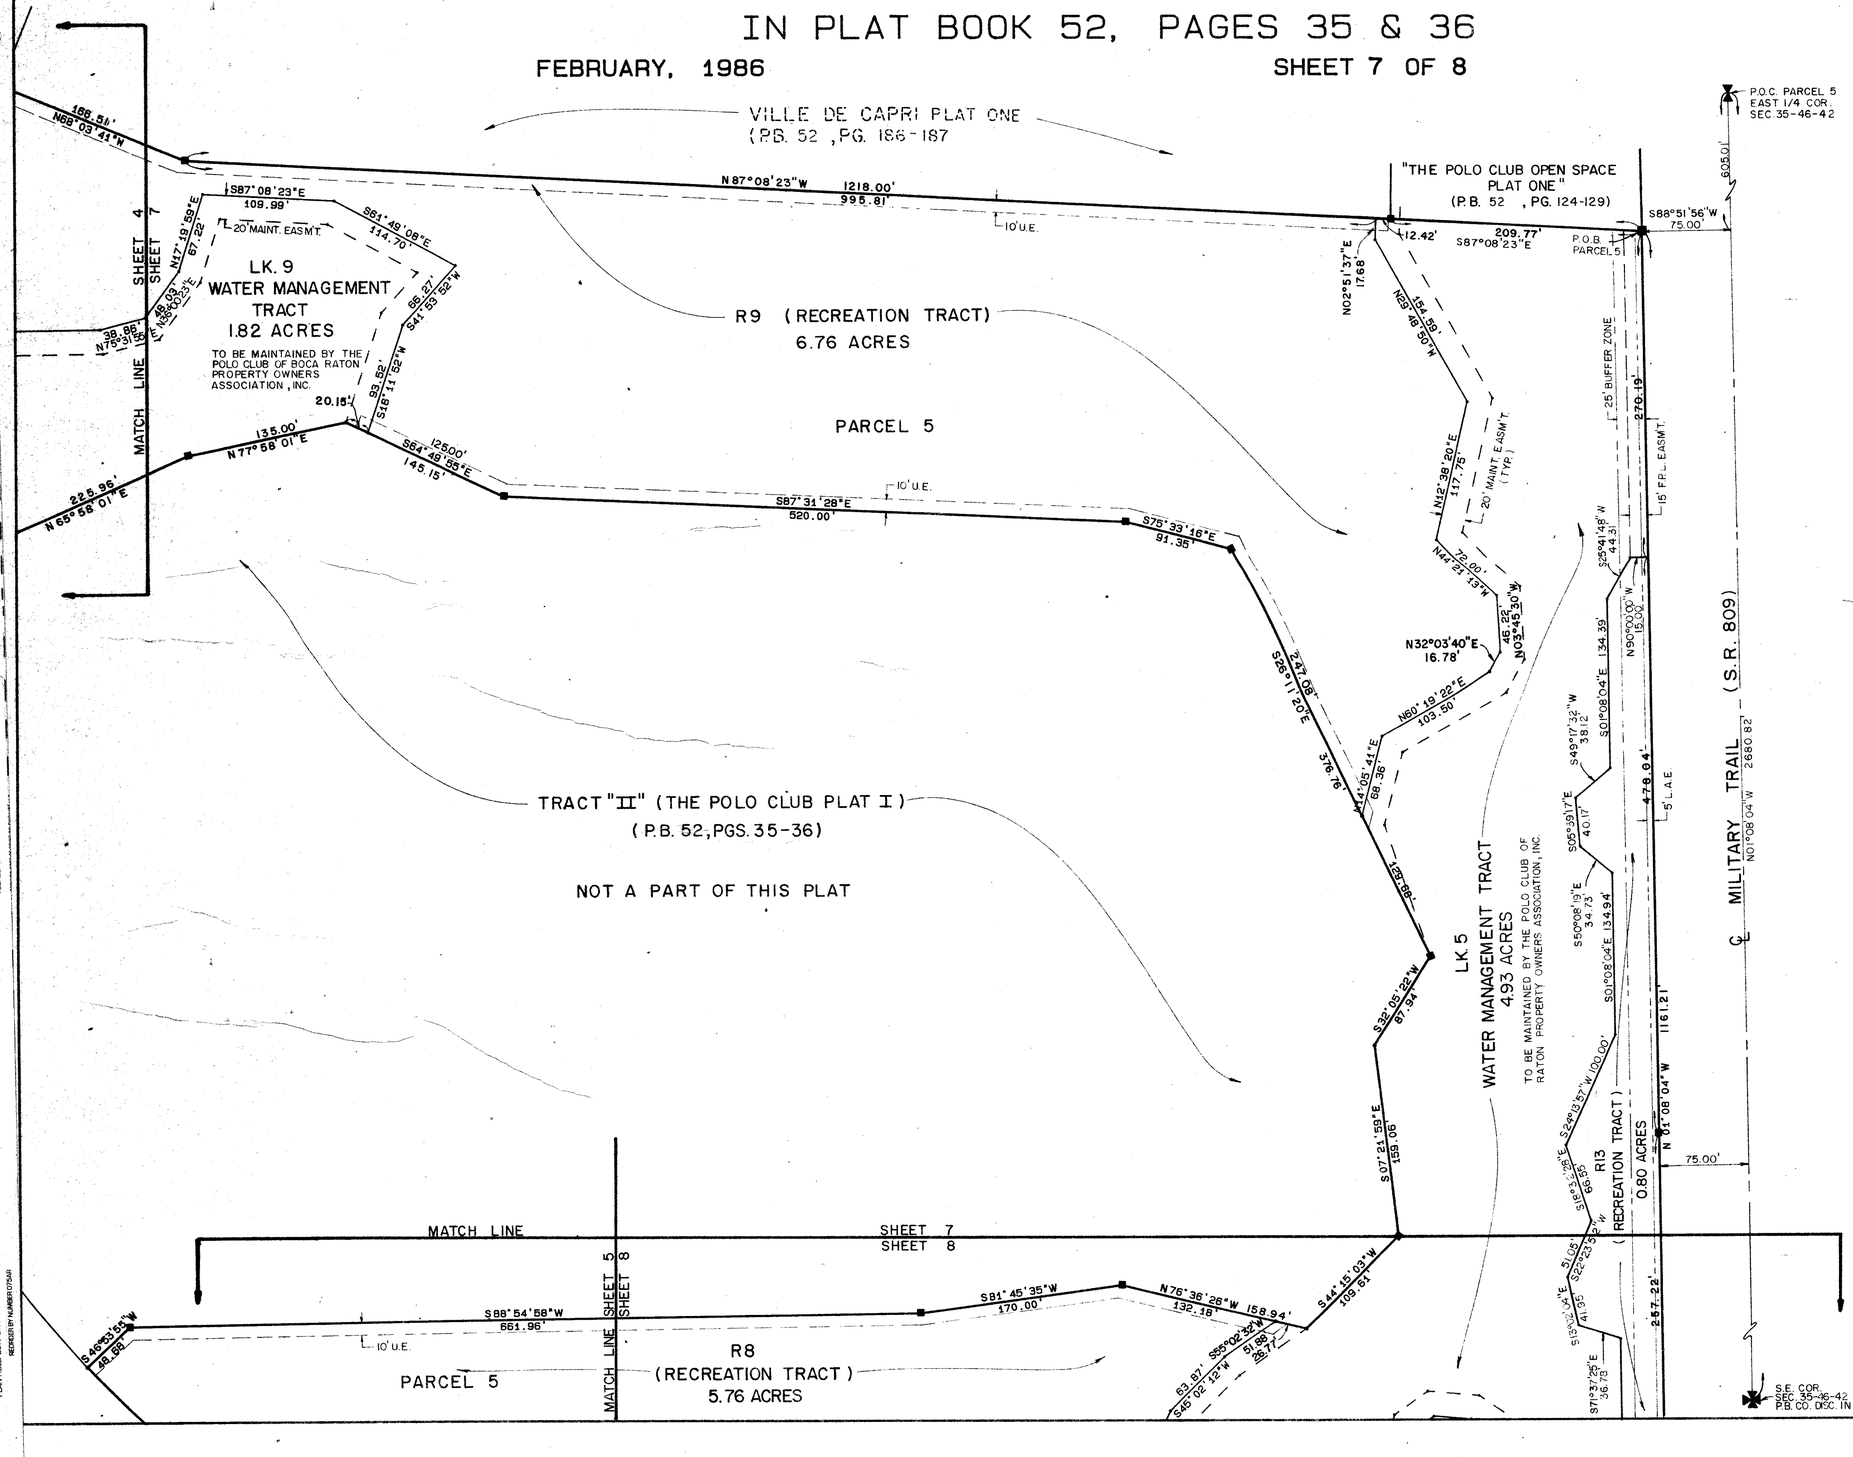

0 10 20 30 40 50 60 90 120
SCALE IN FEET
1" = 60'

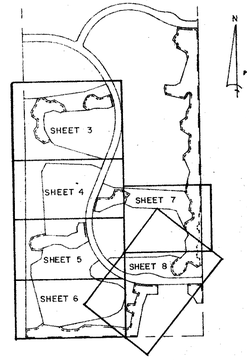

SHEET LOCATION MAP

0436-305

53/146

Meridian Surveying and mapping inc. WEST PALM BEACH, FLORIDA

DRAWN MAM/MEH	DATE OCT. 1985
CHECKED MAM	SCALE 1"=60'
DRAWING NO 85-P-058 (7)	THE POLO CLUB OPEN SPACE PLAT TWO

DRAWING NUMBER
PLAN HOLD CORPORATION • IRVINE, CALIFORNIA
REORDER BY NUMBER 07549