DRAWING NUMBER 58/112

PLAN HOLD CORPORATION • IRVINE, CALIFORNIA
REORDER BY NUMBER ONLY

DRAWING NUMBER

PLAN HOLD CORPORATION • IRVINE, CALIFORNIA
REORDER BY NUMBER ONLY

DRAWING NUMBER

PLAN HOLD CORPORATION • IRVINE, CALIFORNIA
REORDER BY NUMBER ONLY

DRAWING NUMBER

PLAN HOLD CORPORATION • IRVINE, CALIFORNIA
REORDER BY NUMBER ONLY

CRYSTAL POINTE PLAT FOUR

PART OF CRYSTAL POINTE P.U.D.

SITUATE IN SECTION 29, TOWNSHIP 41 SOUTH, RANGE 43 EAST

PALM BEACH COUNTY, FLORIDA

, 1987

SHEET 2 OF 3

12

STATE OF FLORIDA
COUNTY OF PALM BEACH

THIS PLAT WAS FILED FOR RECORD _____
THIS _____ DAY OF _____
AD, 1987 AND DULY RECORDED
IN PLAT BOOK _____ ON PAGES
_____ AND _____.

JOHN B. DUNKLE, CLERK
BY: _____, D.C.

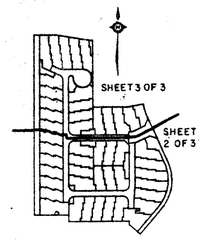

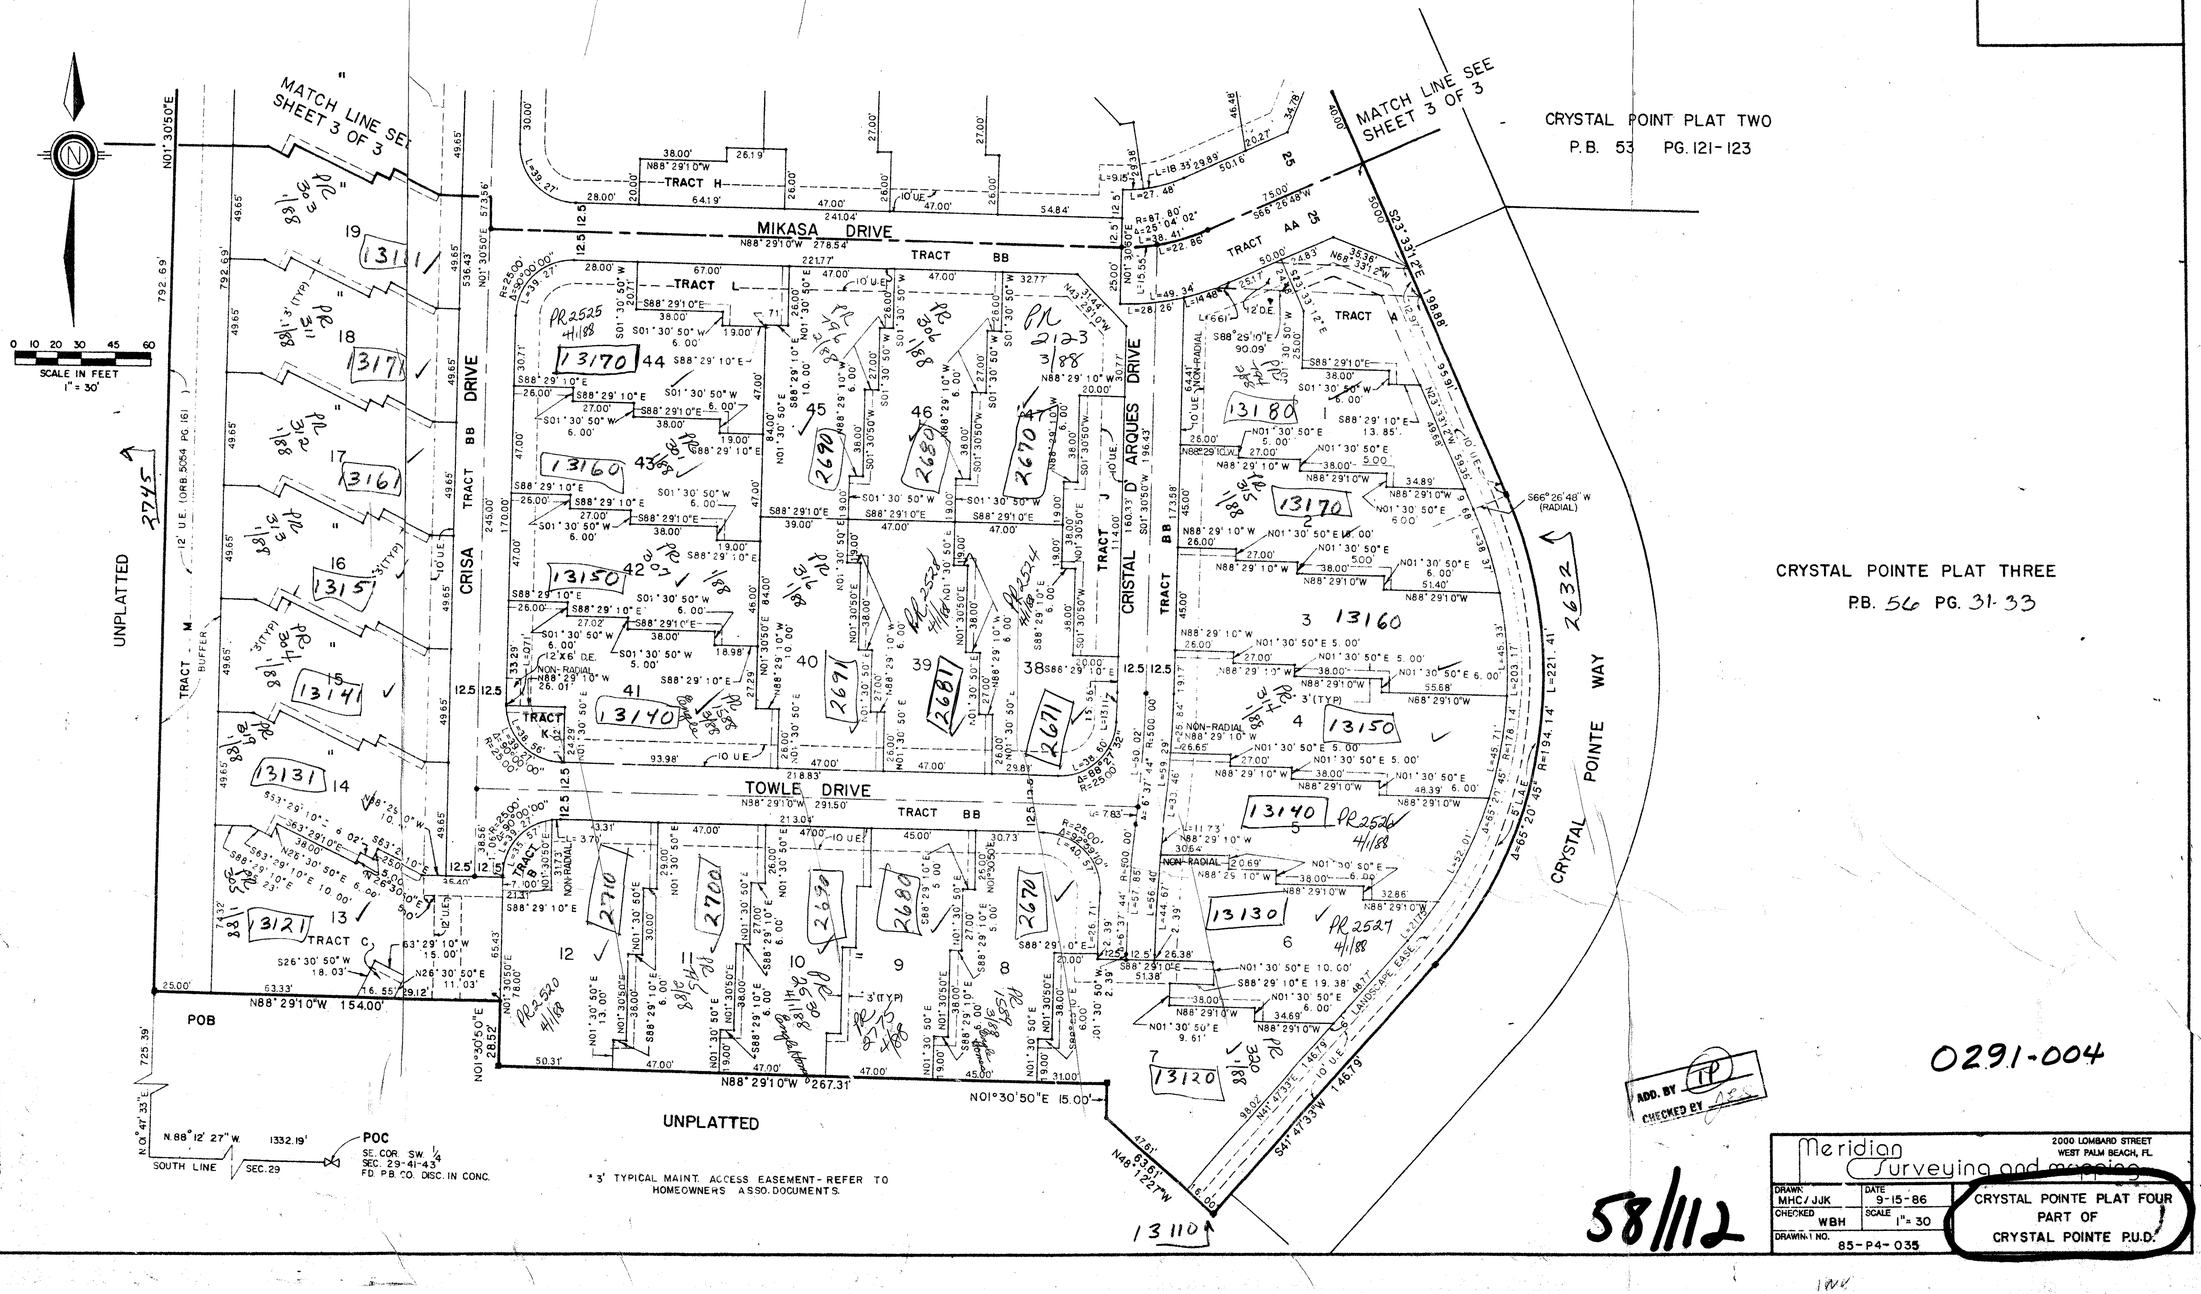

SUBDIVISION Crystal Pointe
BOOK 58 PAGE 112
FLOOD ZONE B FLOOD MAP # 1198
SHEETS 2 ADDITIONAL SHEETS
SQ FT/AC 83410 AC
FOR PLAT Plat 4

TAZ 48 2/19/43

ADD. BY TP
CHECKED BY

0291-004

58/112

Meridian Surveying and Mapping		2000 LOMBARD STREET WEST PALM BEACH, FL
DRAWN MHC/JJK	DATE 9-15-86	CRYSTAL POINTE PLAT FOUR PART OF CRYSTAL POINTE P.U.D.
CHECKED WBH	SCALE 1"= 30	
DRAWING NO.	85-P4-035	