FAIRFIELD'S LACUNA PLAT 6

A PART OF BALMORAL COUNTRY CLUB P.U.D.

PALM BEACH COUNTY, FLORIDA

SHEET 4 OF 4 DECEMBER, 1987

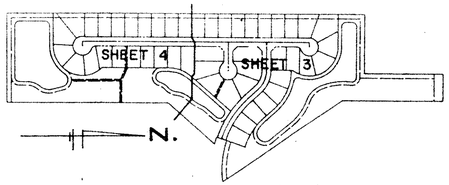

KEY MAP
NOT TO SCALE

145

STATE OF FLORIDA
COUNTY OF PALM BEACH ss
This Plat was filed for record at _____
_____M. this _____ day of _____ 19____
and duly recorded in Plat Book No. _____
on Page _____
John B. Dunkle, Clerk of the Circuit Court
By _____ D.C.

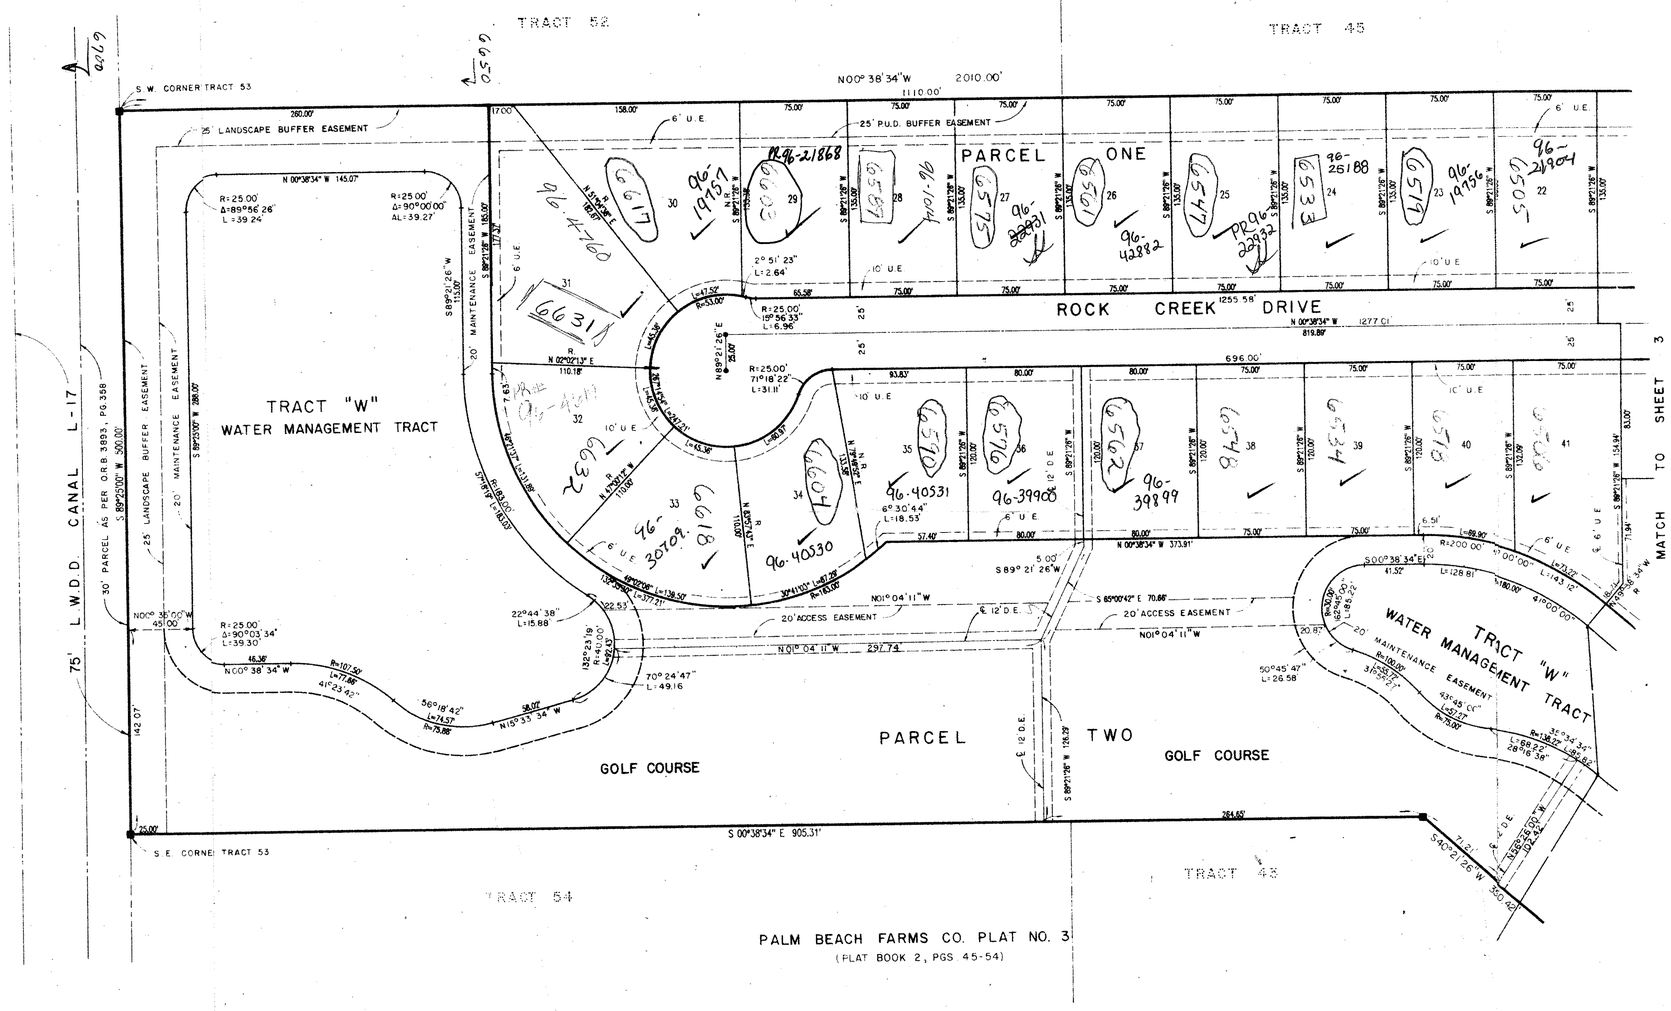

GRAPHIC SCALE 1" = 50'

0199-0014 Pet. 81-233

TURNOUT REQUIRED

NOTE:
ALL WATER MANAGEMENT TRACTS (TRACT "W") TO BE MAINTAINED BY LACUNA HOME OWNERS ASSOCIATION INC. INCLUDING THE 20.00 FOOT MAINTENANCE EASEMENT SURROUNDING SAID WATER MANAGEMENT TRACT(S) PERIMETER.

58/145

Landmark Surveying & Mapping Inc.
1850 FOREST HILL BOULEVARD
PH. (305)433-5405 SUITE 100 W.P.B. FLORIDA

FAIRFIELD'S LACUNA PLAT 6