A PART OF BAY WINDS, PLANNED UNIT DEVELOPMENT

BOCA WINDS - PARCEL D-1

LYING IN SECTION 27, TOWNSHIP 47 SOUTH, RANGE 41 EAST

BEING A REPLAT OF A PORTION OF TRACTS 5, 6, 7, 9, 10, 11, AND 12 OF FLORIDA FRUITLANDS COMPANY'S SUBDIVISION NO. 2, P.B. 1, PG. 102 OF THE PUBLIC RECORDS OF PALM BEACH COUNTY, FLORIDA

FEBRUARY 1988

SHEET 4 OF 5

63

STATE OF FLORIDA
COUNTY OF PALM BEACH SS

THIS PLAT WAS FILED FOR RECORD AT _____ THIS _____ DAY OF _____, A.D., 1988, AND DULY RECORDED IN PLAT BOOK _____ ON PAGES _____ THRU _____.

JOHN B. DUNKLE,
CLERK OF THE CIRCUIT COURT

BY: _____ D.C.

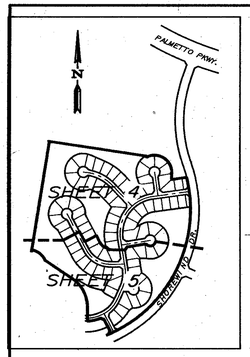

KEY MAP
N. T. S.

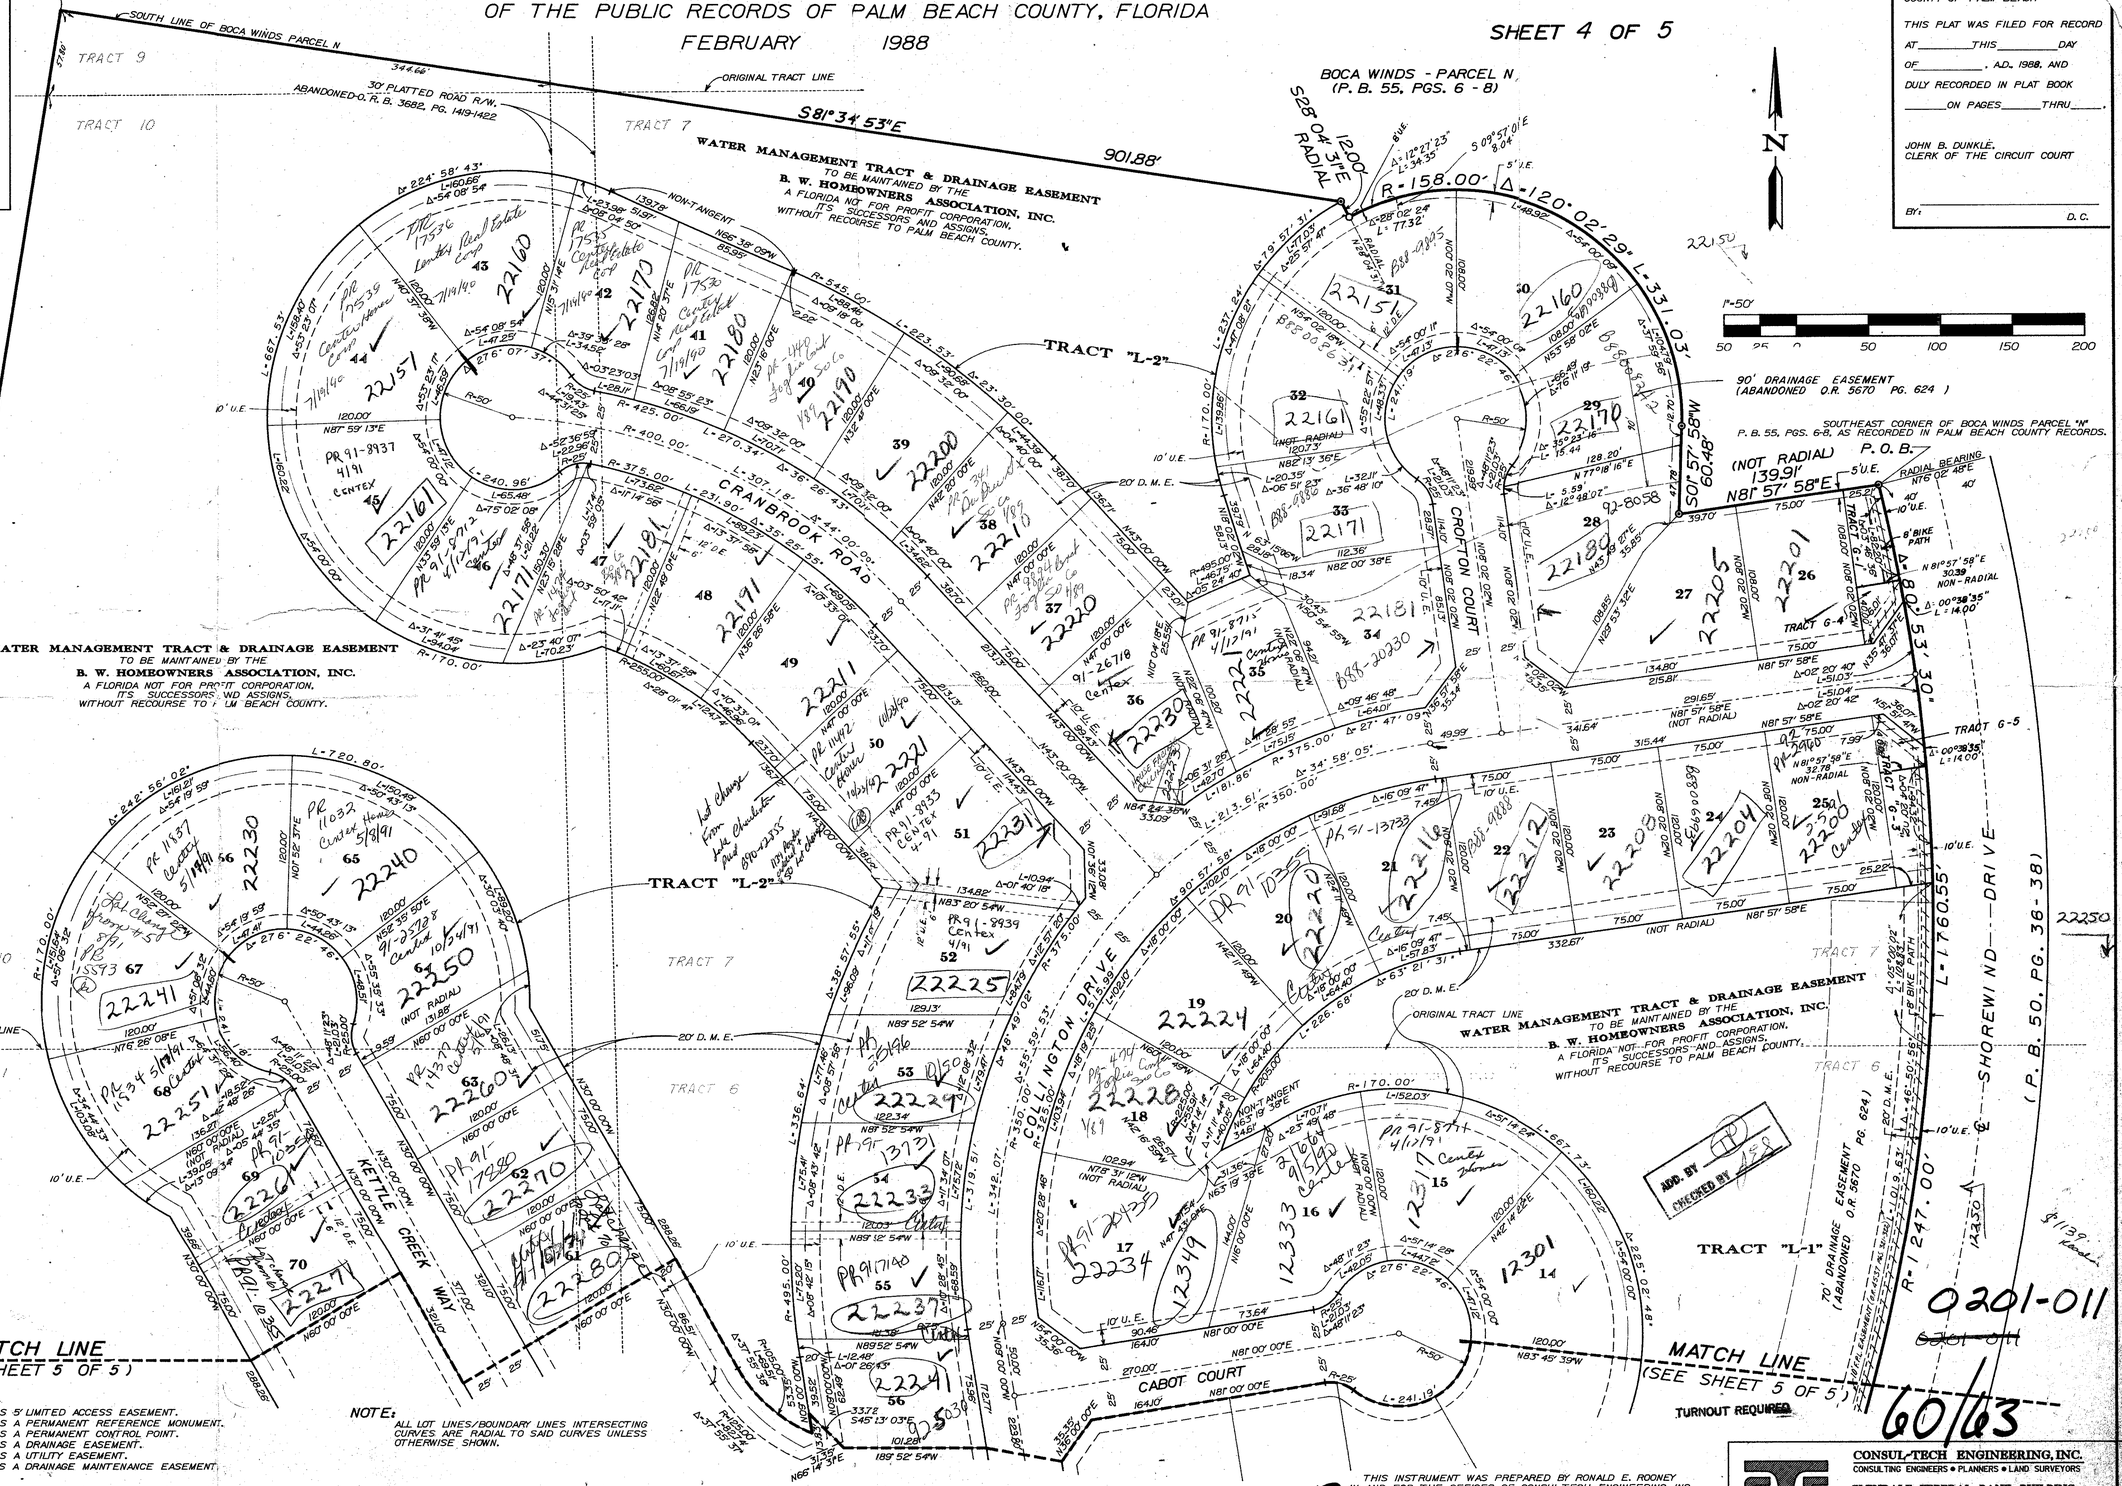

LEGEND:
- DENOTES 5' LIMITED ACCESS EASEMENT.
- ⊙ DENOTES A PERMANENT REFERENCE MONUMENT.
- ○ DENOTES A PERMANENT CONTROL POINT.
- D. E. DENOTES A DRAINAGE EASEMENT.
- U. E. DENOTES A UTILITY EASEMENT.
- D. M/E. DENOTES A DRAINAGE MAINTENANCE EASEMENT.

NOTE: ALL LOT LINES/BOUNDARY LINES INTERSECTING CURVES ARE RADIAL TO SAID CURVES UNLESS OTHERWISE SHOWN.

THIS INSTRUMENT WAS PREPARED BY RONALD E. ROONEY IN AND FOR THE OFFICES OF CONSUL-TECH ENGINEERING, INC. 3661 W. OAKLAND PARK BLVD., SUITE 308 FT. LAUDERDALE, FLORIDA 33311

BOCA WIND. - PARCEL D-1

CONSUL-TECH ENGINEERING, INC.
CONSULTING ENGINEERS • PLANNERS • LAND SURVEYORS
GLENDALE FEDERAL BANK BUILDING
3661 W. OAKLAND PARK BLVD., SUITE 308
FT. LAUDERDALE, FLORIDA 33311

0201-011

60/63