0269-009

BINK'S FOREST OF THE LANDINGS AT WELLINGTON P.U.D. PLAT 1

IN PARTS OF SECTIONS 6 AND 7, TOWNSHIP 44 SOUTH, RANGE 41 EAST

PALM BEACH COUNTY, FLORIDA

IN TWELVE SHEETS SHEET No. 6

GEE AND JENSON
ENGINEERS - ARCHITECTS - PLANNERS, INC.
APRIL 1989

SCALE IN FEET 50 0 50 100 SCALE 1"=50'

61

6

STATE OF FLORIDA
COUNTY OF PALM BEACH
This plat was filed for record at ____M. this ____day. of _____ 1990, and duly recorded in Plat Book No. ____ on Pages ____ and ____.

JOHN B. DUNKLE
Clerk Circuit Court

By: _____ D.C.

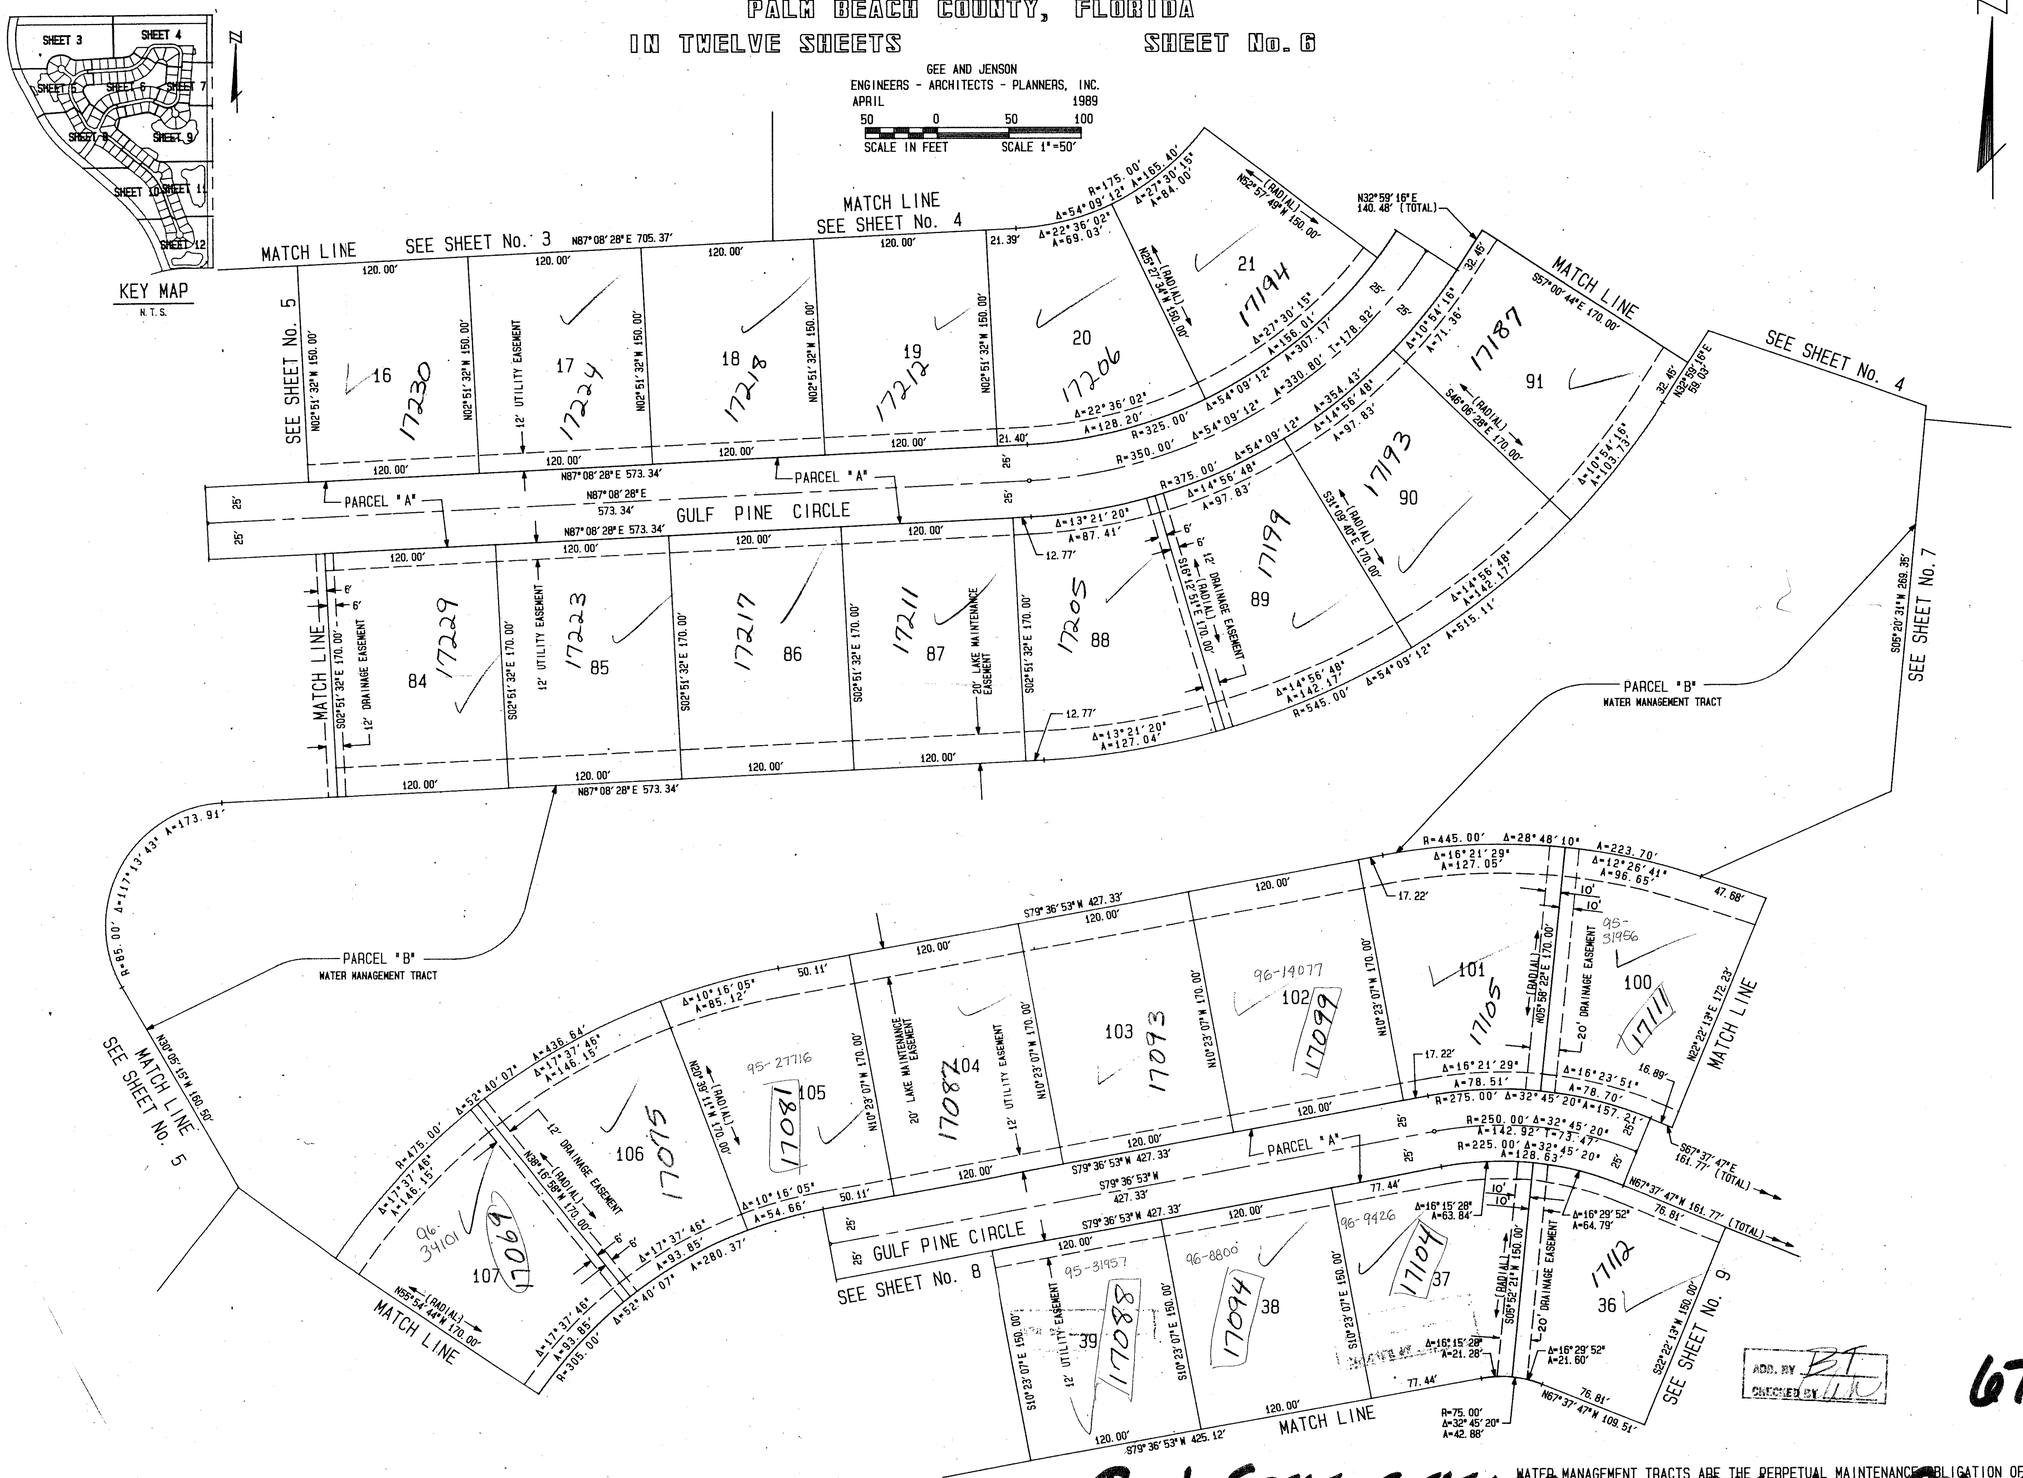

BINK'S FOREST OF THE LANDINGS
BOOK 67 PAGE 61
PLOTS BOOK B PLOTS 100B
SCALE 1" = 77 SCALE 1" = 33414
DATE 96-90 WELLINGTON P.U.D. PLAT 1

TAB 727

COMPUTED	D. W. LEI/CADD
DRAWN	D. W. LEI/CADD
CHECKED	W. J. J.
APPROVED	

Pet. 76-60

6/44/41

ADD. BY BT
CHECKED BY WW

67/61

0269-009

WATER MANAGEMENT TRACTS ARE THE PERPETUAL MAINTENANCE OBLIGATION OF FOURTH WELLINGTON, INC.

BINK'S FOREST OF THE LANDINGS AT WELLINGTON P.U.D. PLAT 1