WHITEHORSE ESTATES

PALM VIEW LAKES — A PLANNED UNIT DEVELOPMENT

BEING A REPLAT OF A PORTION OF TRACTS 5 THRU 13 INCLUSIVE, BLOCK 26, PALM BEACH FARMS COMPANY PLAT NO. 3, PLAT BOOK 2, PAGES 45 THRU 54, INCLUSIVE, PUBLIC RECORDS OF PALM BEACH COUNTY, FLORIDA AND A PORTION OF THE NORTHWEST QUARTER OF SECTION 24, TOWNSHIP 44 SOUTH, RANGE 41 EAST, PALM BEACH COUNTY, FLORIDA.

SHEET 6 OF 10

JULY , 1994.

0517-001

67

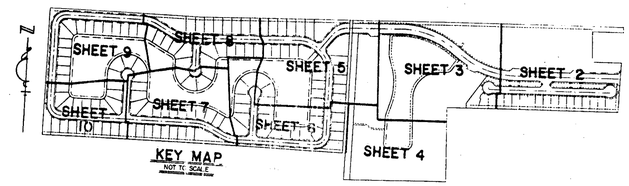

STATE OF FLORIDA
COUNTY OF PALM BEACH ss
This Plat was filed for record at _____
_____M. this _____ day of _____ 19____
and duly recorded in Plat Book No._____
on Page _____.
Dorothy H. Wilken, Clerk of the Circuit Court
By _____ D.C.

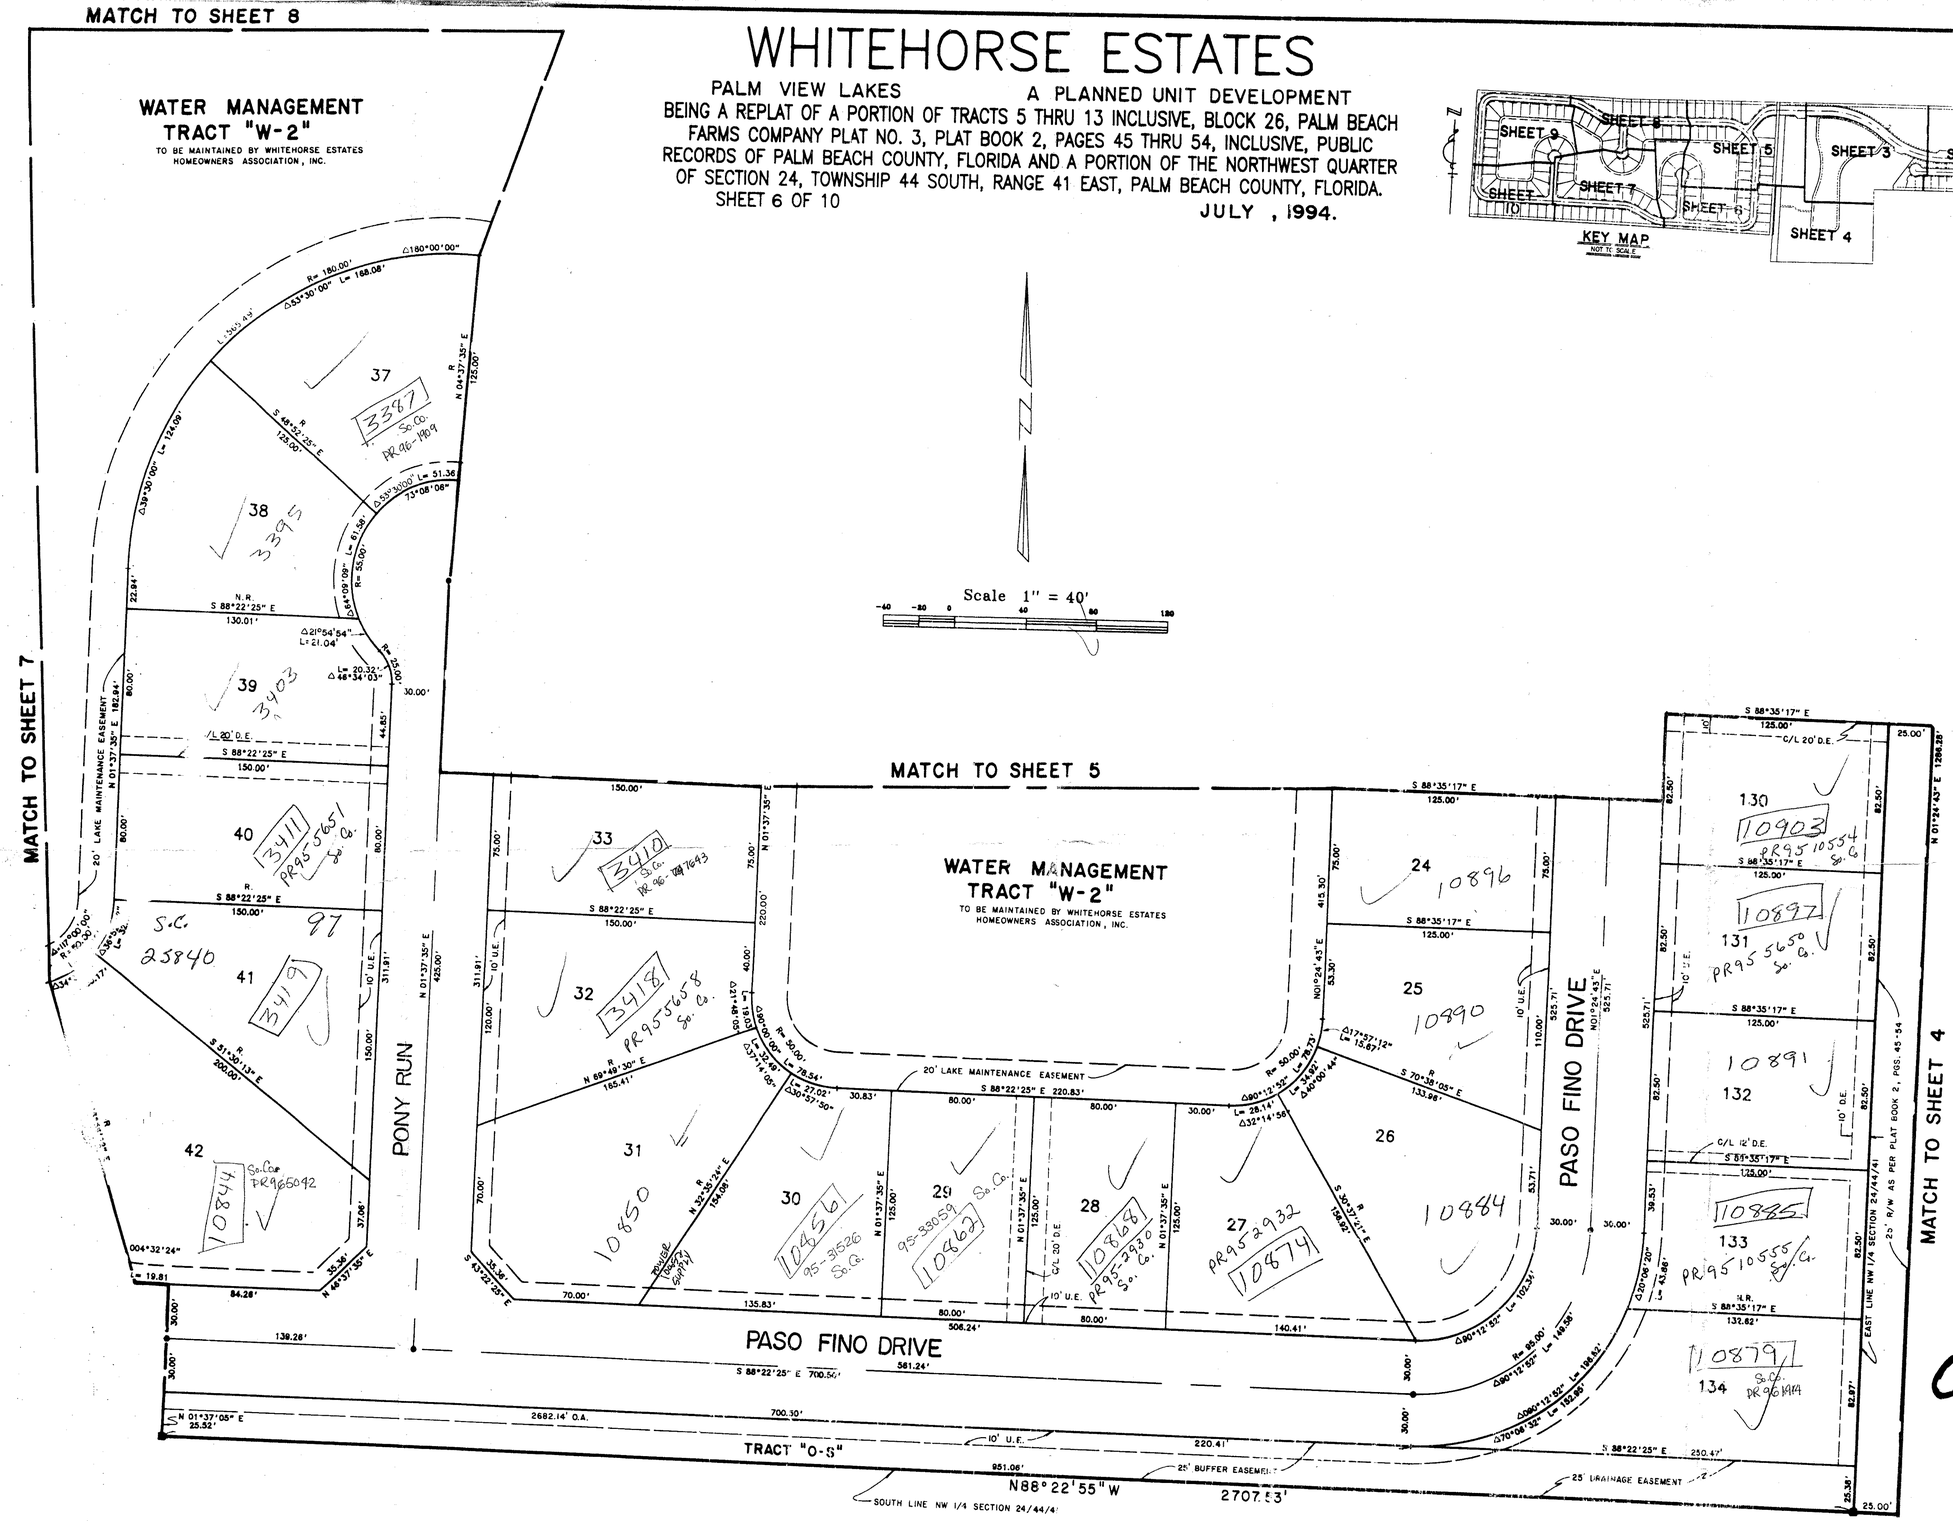

PET. 86-100A
5/2/4/G

0517-001

73/67

Landmark Surveying & Mapping Inc.
1850 FOREST HILL BOULEVARD
PH. (407)43. -5405 SUITE 100 W.P.B. FLORIDA

WHITEHORSE ESTATES

SUBDIVISION WHITEHORSE ESTATES
BOOK 73 PAGE 67
PLANNER B PLANNER RTS
PROJECT 63 ADD CODE 3346
89-1011 SLAKE - TAZ - 736