LEGACY PLACE

SITUATE IN SECTION 6, TOWNSHIP 42 SOUTH,
RANGE 43 EAST, CITY OF PALM BEACH GARDENS,
PALM BEACH COUNTY, FLORIDA

APRIL, 2001 SHEET 2 OF 3

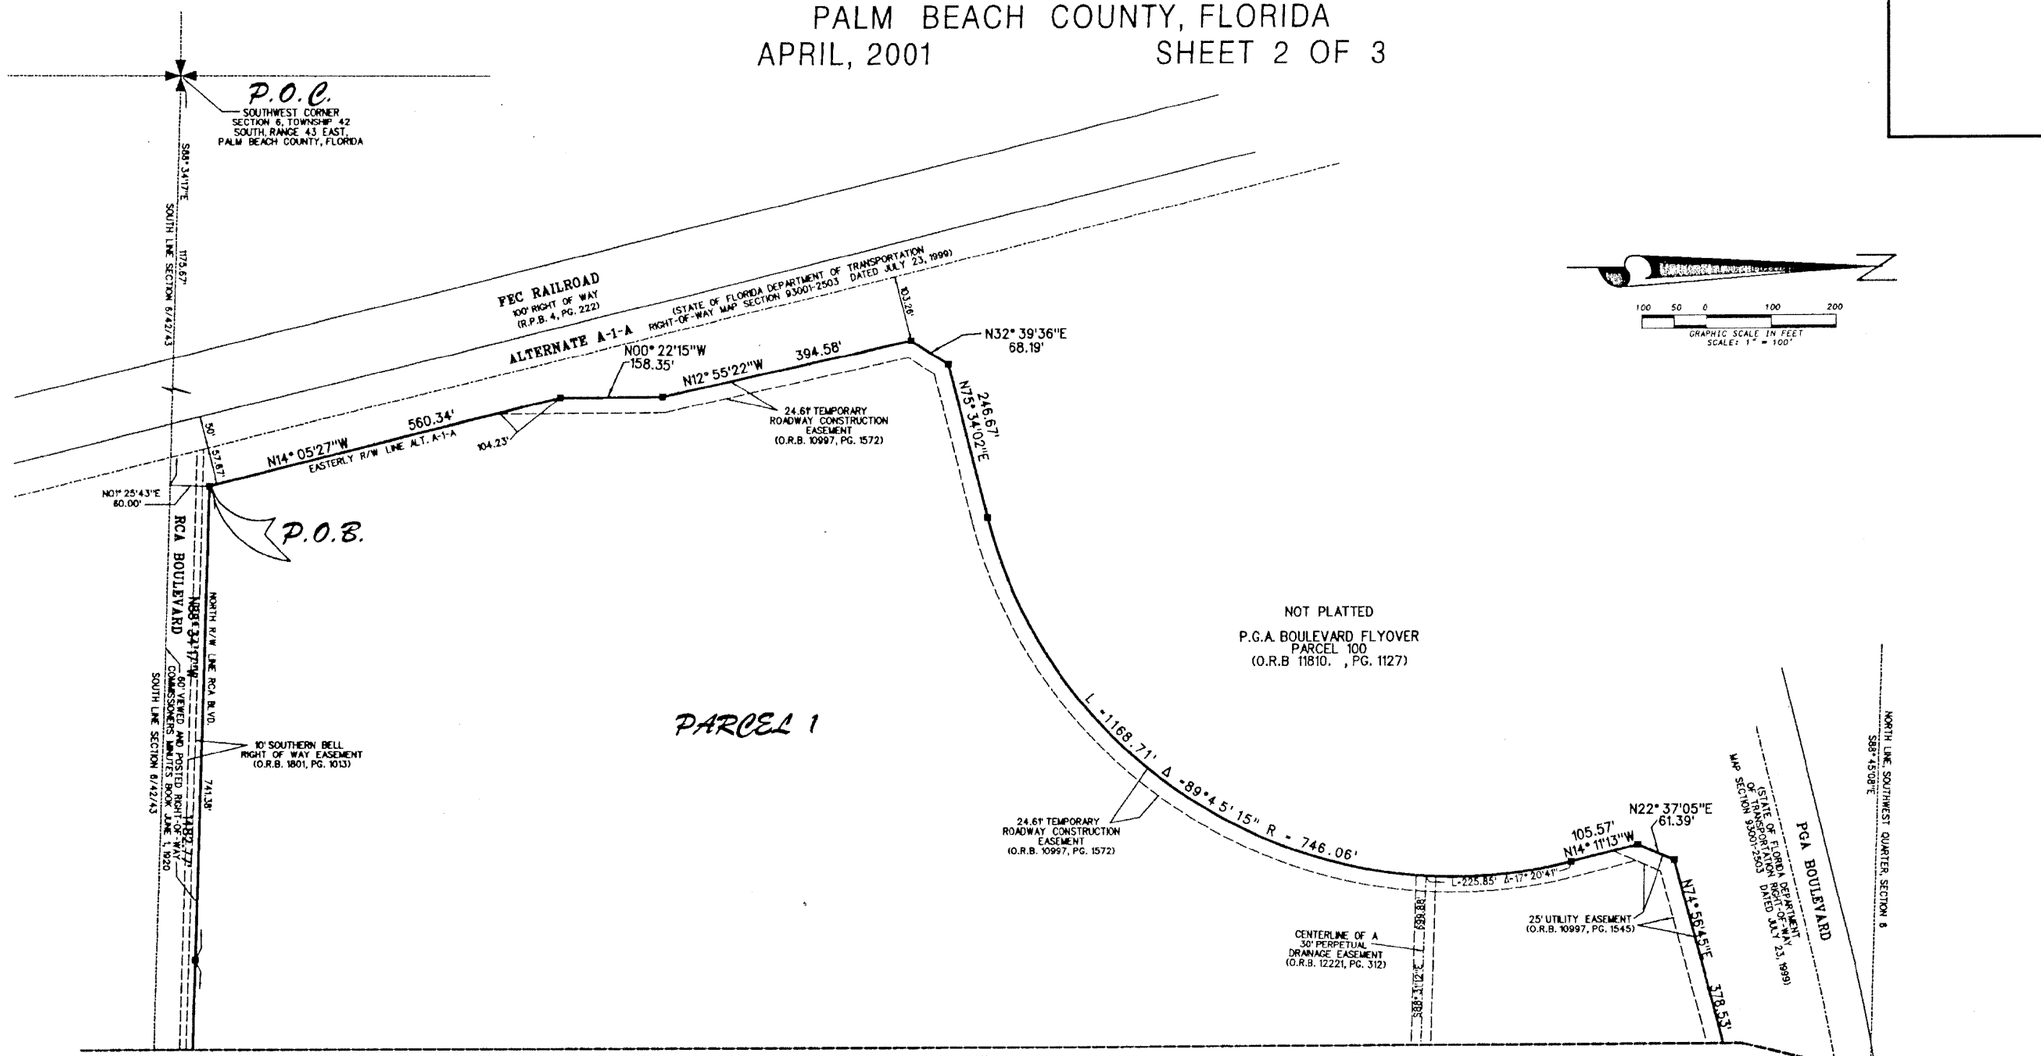

MATCH LINE - SEE SHEET 3

ABBREVIATIONS:
Δ = DELTA
CONC. = CONCRETE
D.B. = DEED BOOK
D.E. = DRAINAGE EASEMENT
F.P.L. = FLORIDA POWER & LIGHT COMPANY
L = ARC LENGTH
L.A.E. = LIMITED ACCESS EASEMENT
MON. = MONUMENT
N.P.B.C.I.D. = NORTHERN PALM BEACH COUNTY IMPROVEMENT DISTRICT
O.R.B. = OFFICIAL RECORD BOOK
P.B. = PLAT BOOK
P.B.C. = PALM BEACH COUNTY
PG. = PAGE
P.O.B. = POINT OF BEGINNING
P.O.C. = POINT OF COMMENCEMENT
P.S.M. = PROFESSIONAL SURVEYOR AND MAPPER
R = RADIUS
R.P.B. = ROAD PLAT BOOK

LEGEND:
1) ■ DENOTES A SET 4"X4" CONCRETE MONUMENT STAMPED "PRM LB 4431" PERMANENT REFERENCE MONUMENT (P.R.M.). UNLESS OTHERWISE NOTED.
2) ● DENOTES A SET PK NAIL & DISK STAMPED "PRM LB 4431", PERMANENT REFERENCE MONUMENT (P.R.M.). UNLESS OTHERWISE NOTED.

LIDBERG LAND SURVEYING, INC.
LB4431
675 West Indiantown Road, Suite 200, Jupiter, Florida 33458 TEL. 561-746-8454

CAD. K:\ USTATION \ 06-42-43 \ 2310306 \ 2310306.DGN			
REF.			
FLD.	FB.	PG.	JOB 00-231(306)
OFF. L.J.C.			DATE 12/08/00
CKD. D.C.L.	SHEET 2 OF 3		DWG. D00-231P