COMMUNITY CHILD CARE CENTER REPLAT NO. 1

BEING A REPLAT OF TRACT B, COMMUNITY CHILD CARE CENTER (PLAT BOOK 65, PAGE 106) AND A REPLAT OF A PORTION OF LOT 5, SUBDIVISION OF SECTION 8, TOWNSHIP 46 SOUTH, RANGE 43 EAST, PALM BEACH COUNTY, FLORIDA (PLAT BOOK 1, PAGE 4), CITY OF DELRAY BEACH, PALM BEACH COUNTY, FLORIDA.

DECEMBER 2000

SHEET 2 OF 2

97

COUNTY OF PALM BEACH
STATE OF FLORIDA

THIS PLAT WAS FILED FOR RECORD AT _____
THIS _____ DAY OF _____,
20____, AND DULY RECORDED IN PLAT BOOK NO. _____ ON PAGE _____
DORTHY H. WILKEN, CLERK OF CIRCUIT COURT
BY _____ D.C.

SCALE: 1" = 20'

0' 20' 40' 60'

LEGEND:

℄ = CENTERLINE

O.R.B. = OFFICIAL RECORD BOOK

□ = 4"X4" CONCRETE MONUMENT STAMPED "PRM 353"
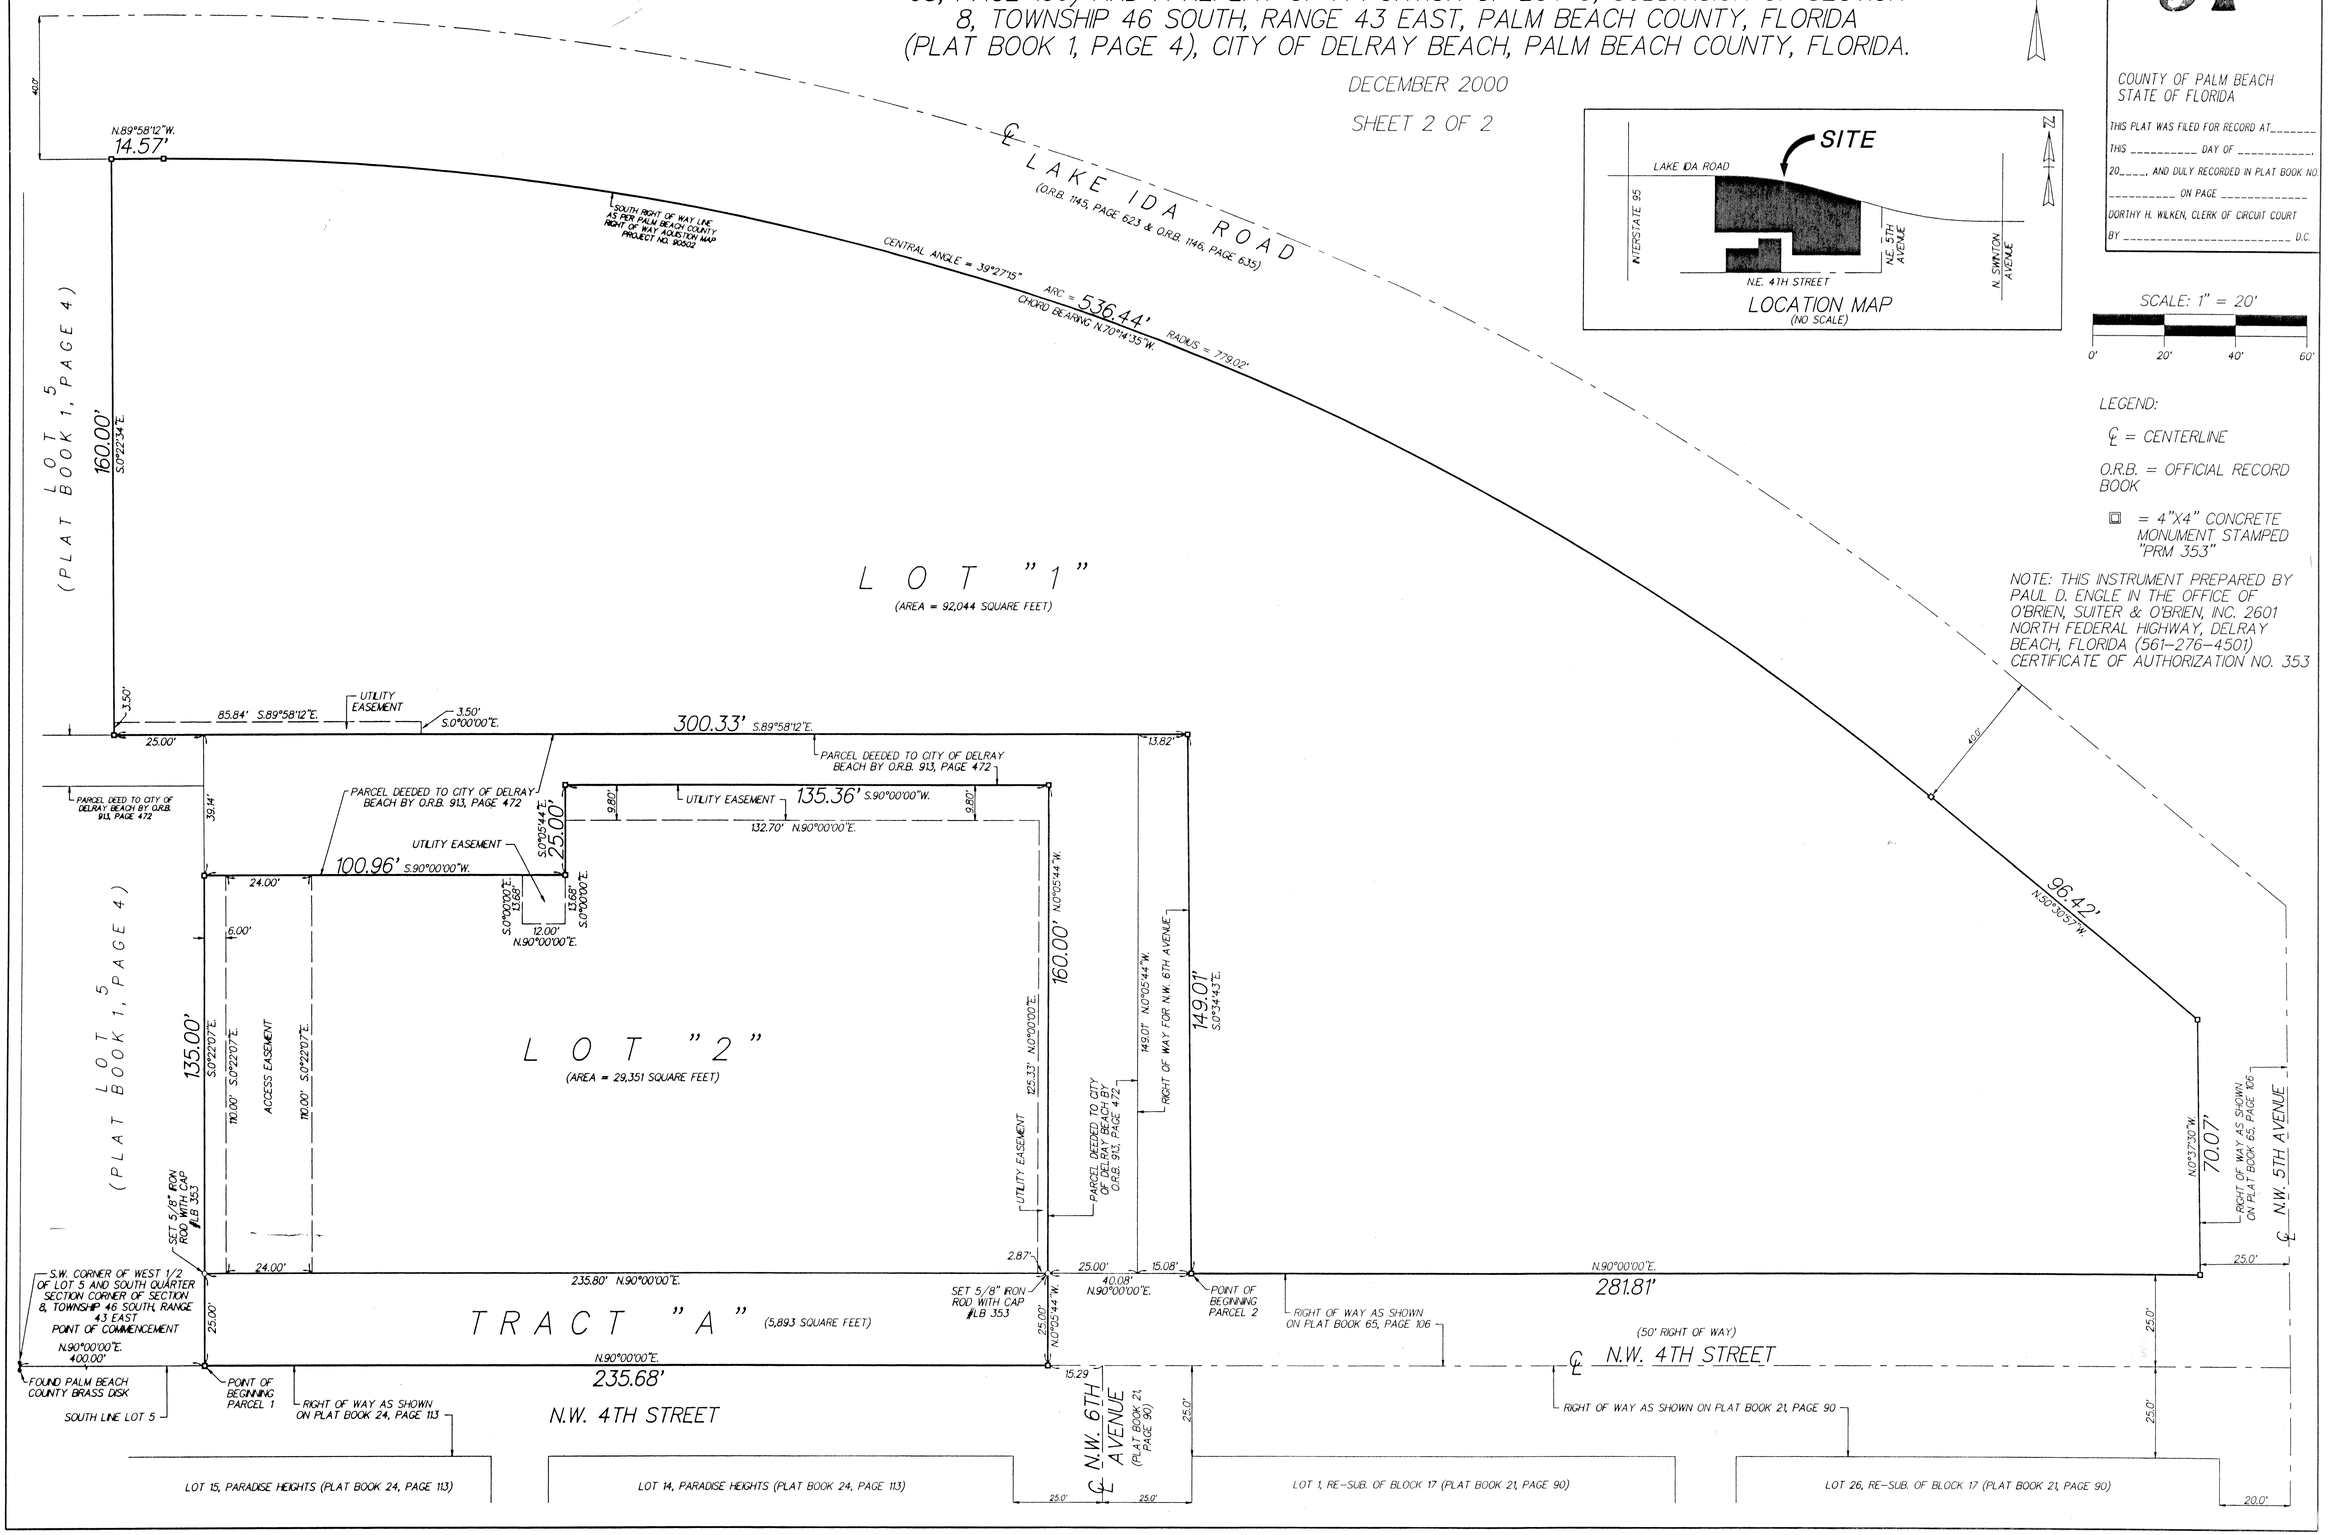
NOTE: THIS INSTRUMENT PREPARED BY PAUL D. ENGLE IN THE OFFICE OF O'BRIEN, SUITER & O'BRIEN, INC. 2601 NORTH FEDERAL HIGHWAY, DELRAY BEACH, FLORIDA (561-276-4501) CERTIFICATE OF AUTHORIZATION NO. 353