MIRASOL PARCEL F
REPLAT NO. 1

PART OF GOLF DIGEST P.C.D.
BEING A REPLAT OF TRACTS C AND I
MIRASOL PARCEL F
PB 90, PGS 97 – 101
SECTION 03, TOWNSHIP 42 SOUTH, RANGE 42 EAST,
CITY OF PALM BEACH GARDENS,
PALM BEACH COUNTY, FLORIDA
SHEET 3 OF 3

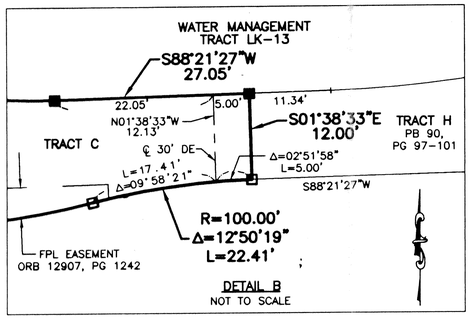

DETAIL B
NOT TO SCALE

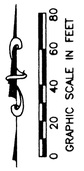

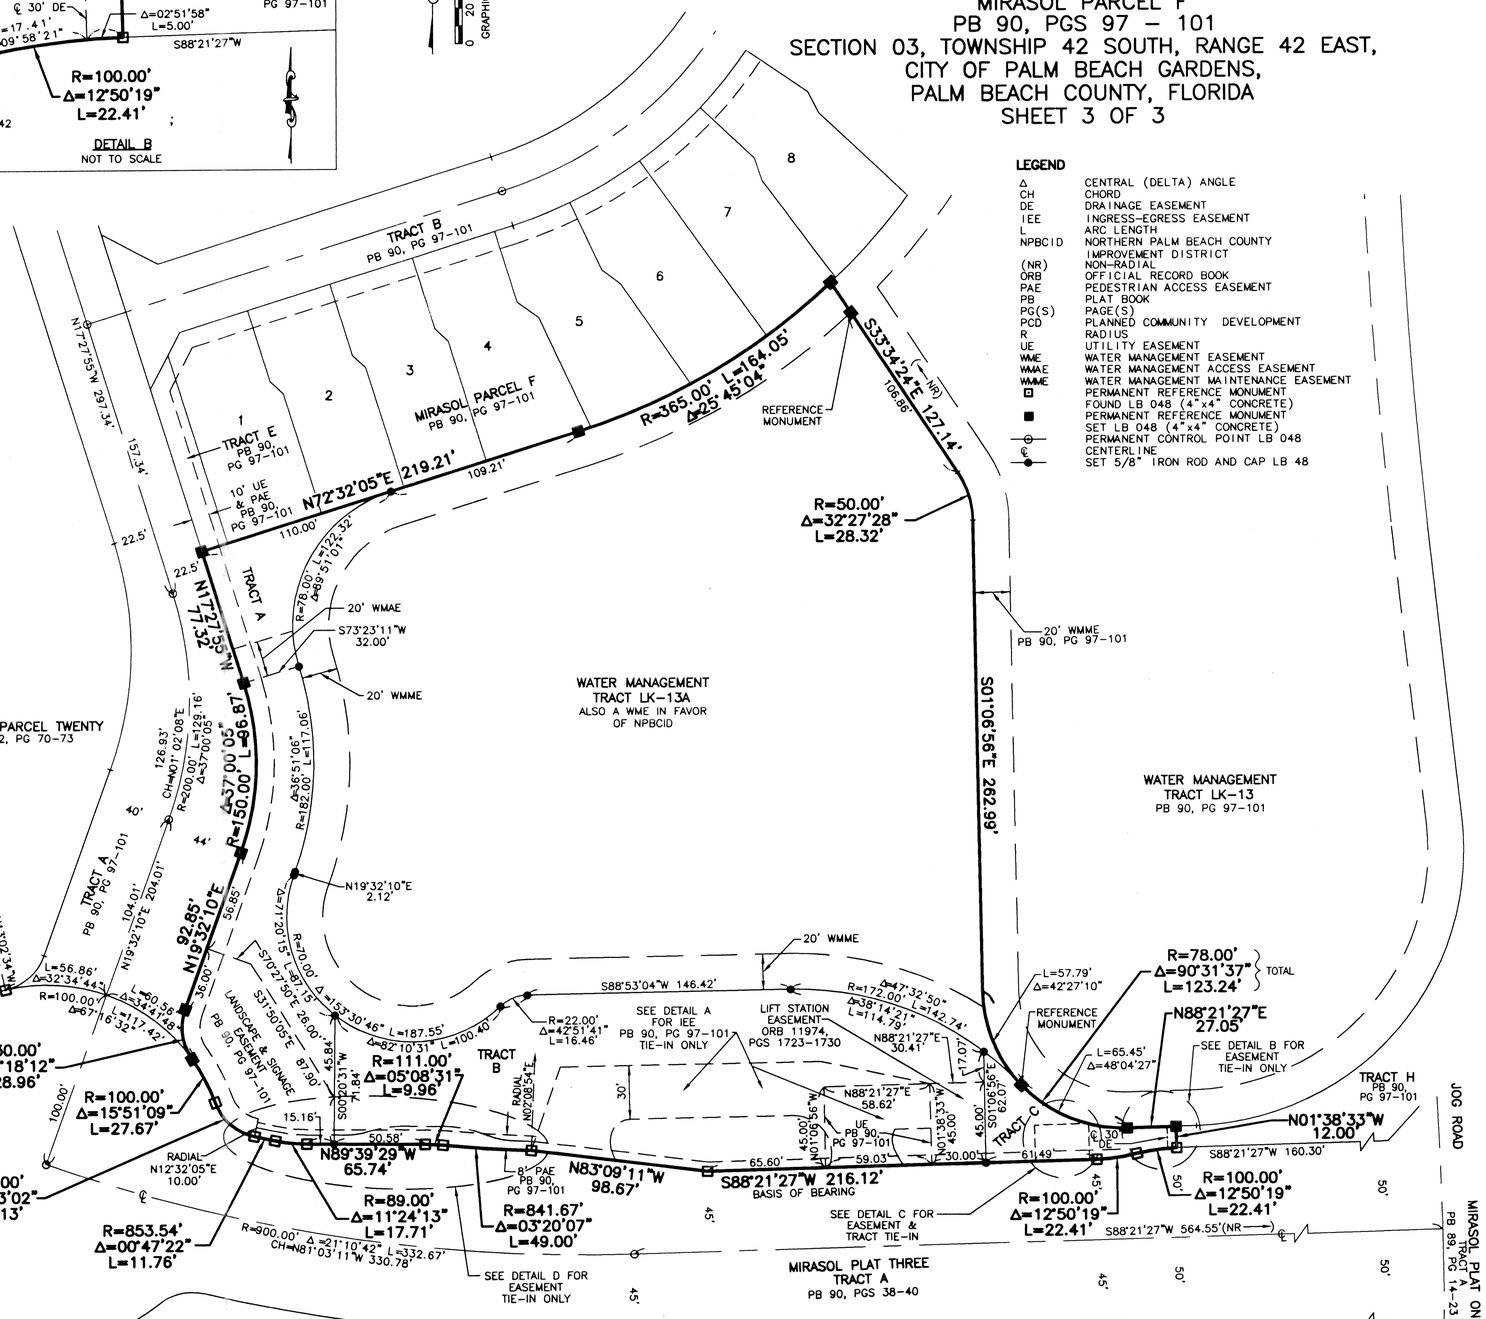

LEGEND

Δ	CENTRAL (DELTA) ANGLE
CH	CHORD
DE	DRAINAGE EASEMENT
IEE	INGRESS-EGRESS EASEMENT
L	ARC LENGTH
NPBCID	NORTHERN PALM BEACH COUNTY IMPROVEMENT DISTRICT
(NR)	NON-RADIAL
ORB	OFFICIAL RECORD BOOK
PAE	PEDESTRIAN ACCESS EASEMENT
PB	PLAT BOOK
PG(S)	PAGE(S)
PCD	PLANNED COMMUNITY DEVELOPMENT
R	RADIUS
UE	UTILITY EASEMENT
WME	WATER MANAGEMENT EASEMENT
WMAE	WATER MANAGEMENT ACCESS EASEMENT
WMME	WATER MANAGEMENT MAINTENANCE EASEMENT
⊡	PERMANENT REFERENCE MONUMENT
■	FOUND LB 048 (4"x4" CONCRETE)
	PERMANENT REFERENCE MONUMENT
⊙	SET LB 048 (4"x4" CONCRETE)
	PERMANENT CONTROL POINT LB 048
℄	CENTERLINE
●	SET 5/8" IRON ROD AND CAP LB 48

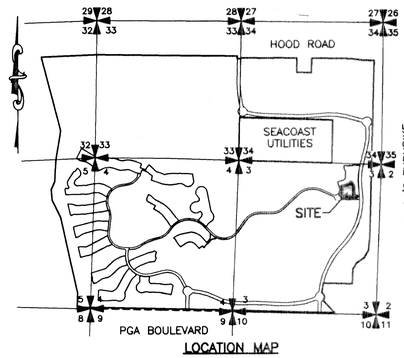

LOCATION MAP
(NOT TO SCALE)

37

STATE OF FLORIDA
COUNTY OF PALM BEACH

THIS PLAT WAS FILED FOR
RECORD _____
THIS _____ DAY OF _____
AD, 2002 AND DULY RECORDED
IN PLAT BOOK _____ ON PAGES
_____ AND _____;

DOROTHY H. WILKEN, CLERK
BY: _____, D.C.

CIRCUIT COURT SEAL

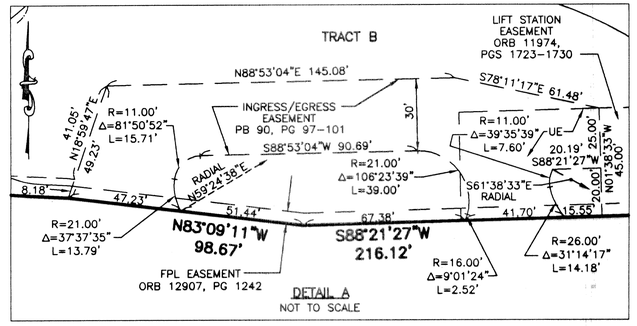

DETAIL A
NOT TO SCALE

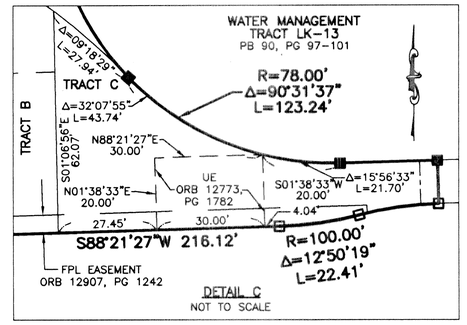

DETAIL C
NOT TO SCALE

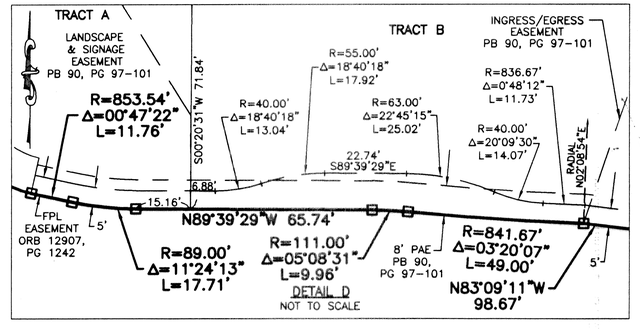

DETAIL D
NOT TO SCALE

THIS INSTRUMENT WAS PREPARED BY MARY HANNA CLODFELTER, P.S.M. IN THE OFFICES OF MOCK, ROOS & ASSOCIATES, INC., 5720 CORPORATE WAY, WEST PALM BEACH, FLORIDA 33407.

SHEET 3 OF 3

SCALE: 1"=40'	
P.A. NO.: 99366.00	
DATE: MARCH 2002	
DRAWING NO. 42-42-03-74	

FLORIDA L.B. NO. 48
MOCK • ROOS
ENGINEERS • SURVEYORS • PLANNERS
5720 Corporate Way, West Palm Beach, Florida 33407
(561) 683-3113, fax 478-7248

MIRASOL PARCEL F
REPLAT NO. 1
PART OF GOLF DIGEST P.C.D.
BEING A REPLAT OF TRACTS C AND I
MIRASOL PARCEL F PB 90, PGS 97 – 101
SECTION 03, TOWNSHIP 42 SOUTH, RANGE 42 EAST,
CITY OF PALM BEACH GARDENS,
PALM BEACH COUNTY, FLORIDA

REV.: 06-07-02
CAD FILE: TAYLPA_F\PA_FRP06

S:\tay\taylpa_f\dwg\pa_frp06.dwg 06/07/02 04:47:54 PM EDT