DELRAY TRAINING CENTER P.U.D.—PARCEL J

A PLANNED UNIT DEVELOPMENT
BEING A REPLAT OF TRACT "FD-4", DELRAY TRAINING CENTER – PLAT ONE, AS RECORDED IN PLAT BOOK 86, PAGES 60 THROUGH 67, PUBLIC RECORDS OF PALM BEACH COUNTY, FLORIDA, LYING IN SECTION 29, TOWNSHIP 46 SOUTH, RANGE 42 EAST, PALM BEACH COUNTY, FLORIDA.
SHEET 2 OF 3

STATE OF FLORIDA ss
COUNTY OF PALM BEACH
THIS PLAT WAS FILED FOR RECORD AT ____
__ M., THIS ___ DAY OF ____ 2002
AND DULY RECORDED IN PLAT BOOK NO. ____
ON PAGE ____
DOROTHY H. WILKEN,
CLERK OF THE CIRCUIT COURT
BY ____ D.C.

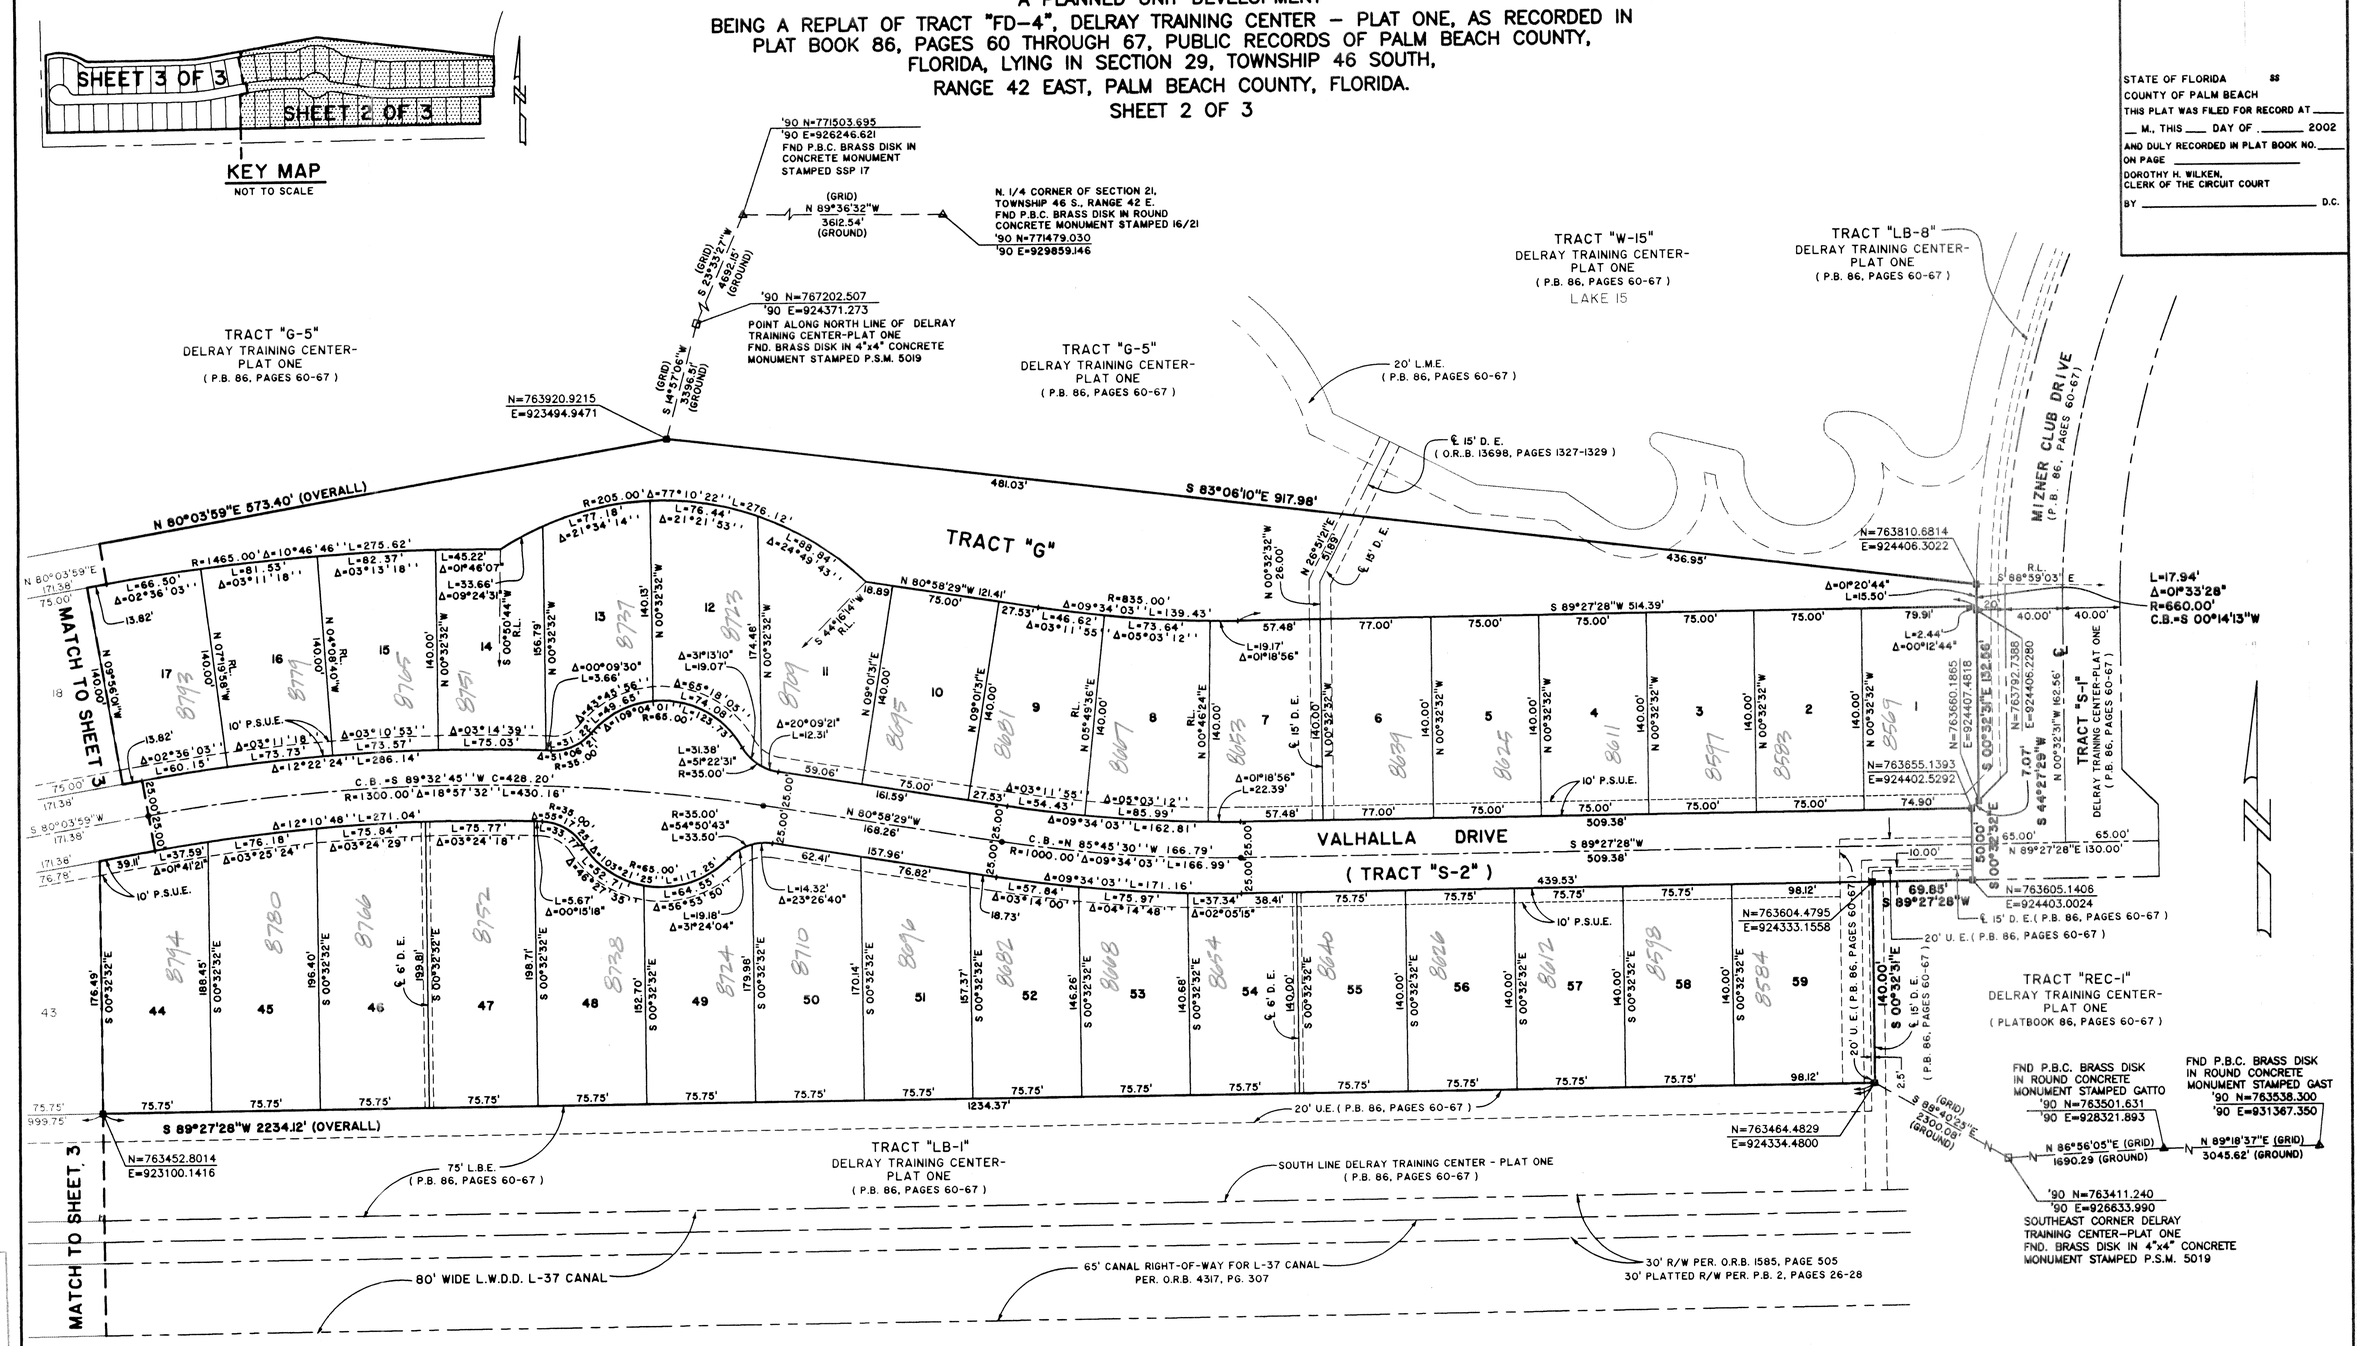

PALM BEACH FARMS CO. PLAT NO. 1
(P.B. 2, PAGES 26-28)

Scale 1" = 50'

COORDINATE NOTE:

STATE PLANE COORDINATES SHOWN ARE GRID DATUM, NAD 83 1990 ADJUSTMENT, FLORIDA EAST ZONE, COORDINATE SYSTEM 1983 STATE PLANE, TRANSVERSE MERCATOR PROJECTION
LINEAR UNIT = US SURVEY FEET
ALL DISTANCES ARE GROUND
SCALE FACTOR = 1.0000020427035
GROUND DISTANCE X SCALE FACTOR = GRID DISTANCE
BEARINGS AS SHOWN HERON ARE GRID DATUM, NAD 83 1990 ADJUSTMENT, FLORIDA EAST ZONE.

SUBDIVISION DELRAY TRAINING CENTER PARCEL J
BOOK 96 PAGE 39
FLOOD ZONE B FLOOD MAP # 245A
QUAD # 52 ZONING PUD
SE ZIP CODE 33446
TAX 762 PUD NAME DELRAY TRAINING CENTER

Landmark Surveying & Mapping Inc.
1850 Forest Hill Boulevard
Ph. (561) 433-5405 Suite 100 W.P.B. Florida
LB # 4396

DELRAY TRAINING CENTER P.U.D.-PARCEL J