NEW ALBANY LSMU–PODS C, D, E &
A PORTION OF ENTERPRISE CENTER BOULEVARD

**BEING A REPLAT OF A PORTION OF PARCEL A–2,
BOYNTON BEACH ENTERPRISE CENTER PLAT No. 2, AS RECORDED IN
PLAT BOOK 79, PAGES 152 THROUGH 155 OF THE PUBLIC RECORDS OF PALM BEACH COUNTY,
FLORIDA IN SECTION 28, TOWNSHIP 45 SOUTH, RANGE 42 EAST,
PALM BEACH COUNTY, FLORIDA
SHEET 3 OF 4
DECEMBER 1999**

179

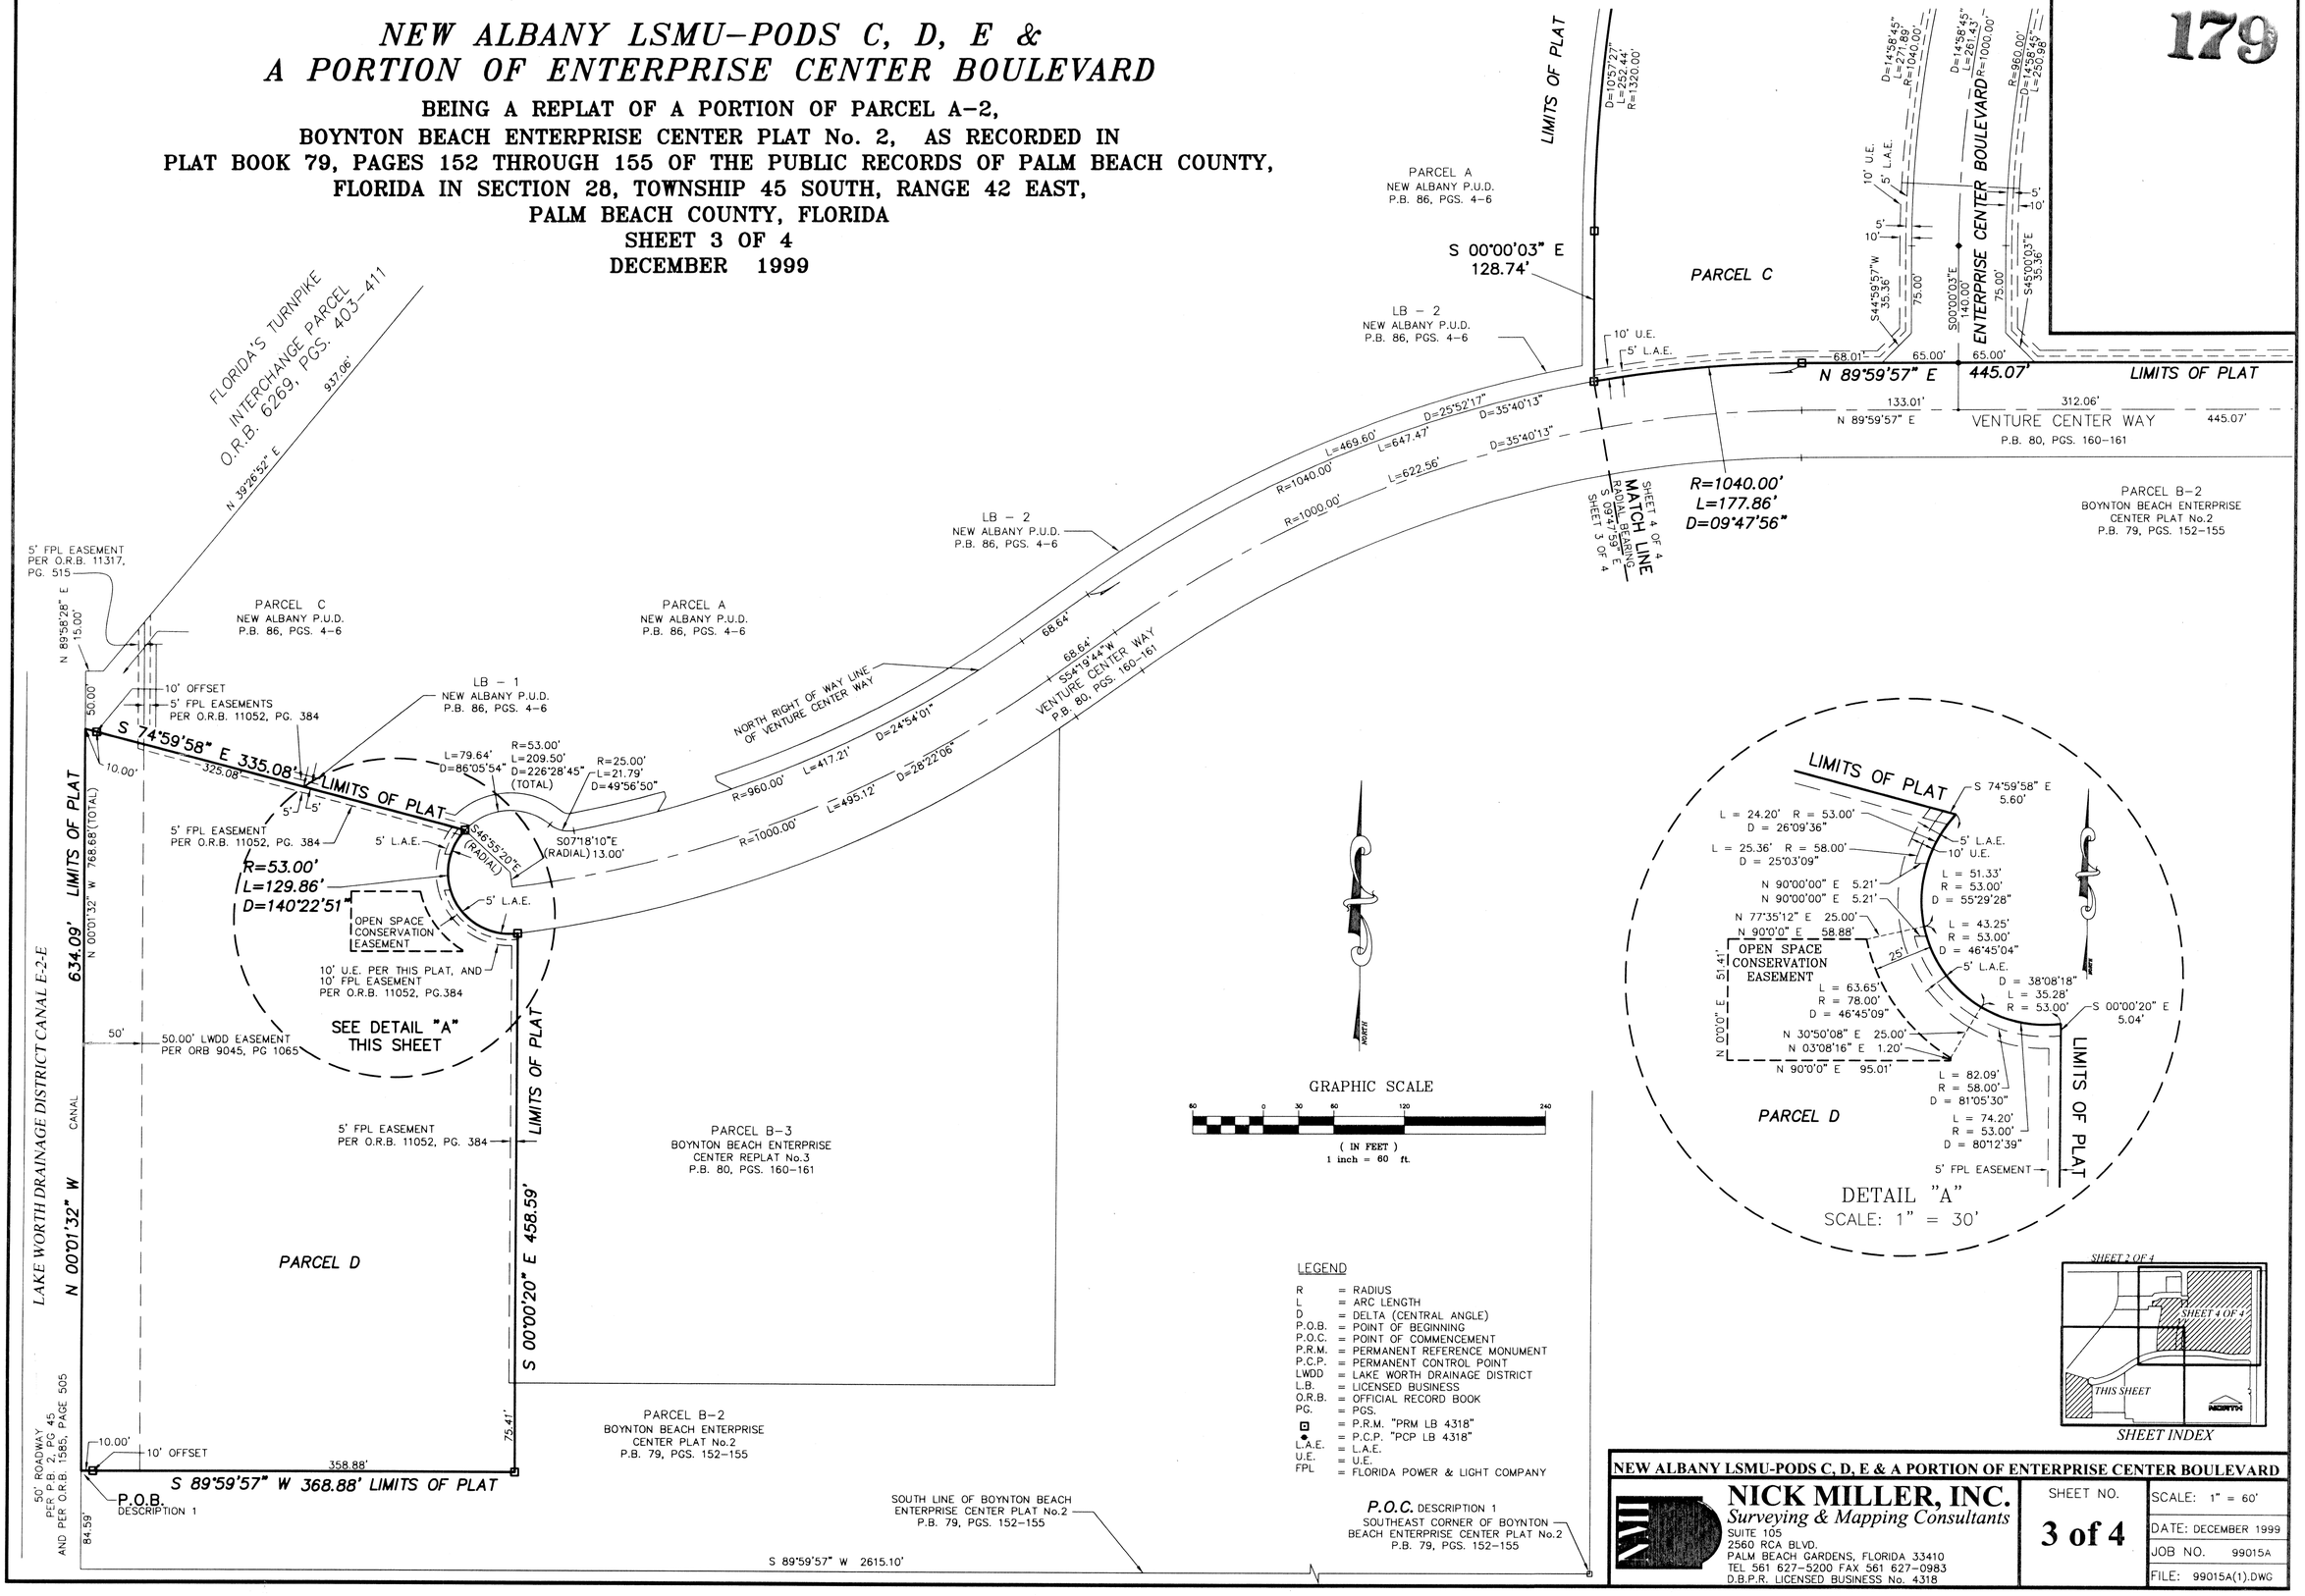

DETAIL "A"
SCALE: 1" = 30'

GRAPHIC SCALE

60 0 30 60 120 240

(IN FEET)
1 inch = 60 ft.

LEGEND

R	=	RADIUS
L	=	ARC LENGTH
D	=	DELTA (CENTRAL ANGLE)
P.O.B.	=	POINT OF BEGINNING
P.O.C.	=	POINT OF COMMENCEMENT
P.R.M.	=	PERMANENT REFERENCE MONUMENT
P.C.P.	=	PERMANENT CONTROL POINT
LWDD	=	LAKE WORTH DRAINAGE DISTRICT
L.B.	=	LICENSED BUSINESS
O.R.B.	=	OFFICIAL RECORD BOOK
PG.	=	PGS.
◘	=	P.R.M. "PRM LB 4318"
●	=	P.C.P. "PCP LB 4318"
L.A.E.	=	L.A.E.
U.E.	=	U.E.
FPL	=	FLORIDA POWER & LIGHT COMPANY

P.O.C. DESCRIPTION 1
SOUTHEAST CORNER OF BOYNTON BEACH ENTERPRISE CENTER PLAT No.2
P.B. 79, PGS. 152–155

SHEET INDEX

SUBDIVISION
BOOK PAGE
FLOOD ZONE FLOOD MAP #
QUAD # ZONING
SE ZIP CODE
TAZ
FUD NAME

NEW ALBANY LSMU-PODS C, D, E & A PORTION OF ENTERPRISE CENTER BOULEVARD

NICK MILLER, INC.
Surveying & Mapping Consultants
SUITE 105
2560 RCA BLVD.
PALM BEACH GARDENS, FLORIDA 33410
TEL 561 627–5200 FAX 561 627–0983
D.B.P.R. LICENSED BUSINESS No. 4318

SHEET NO. **3 of 4**

SCALE: 1" = 60'
DATE: DECEMBER 1999
JOB NO. 99015A
FILE: 99015A(1).DWG