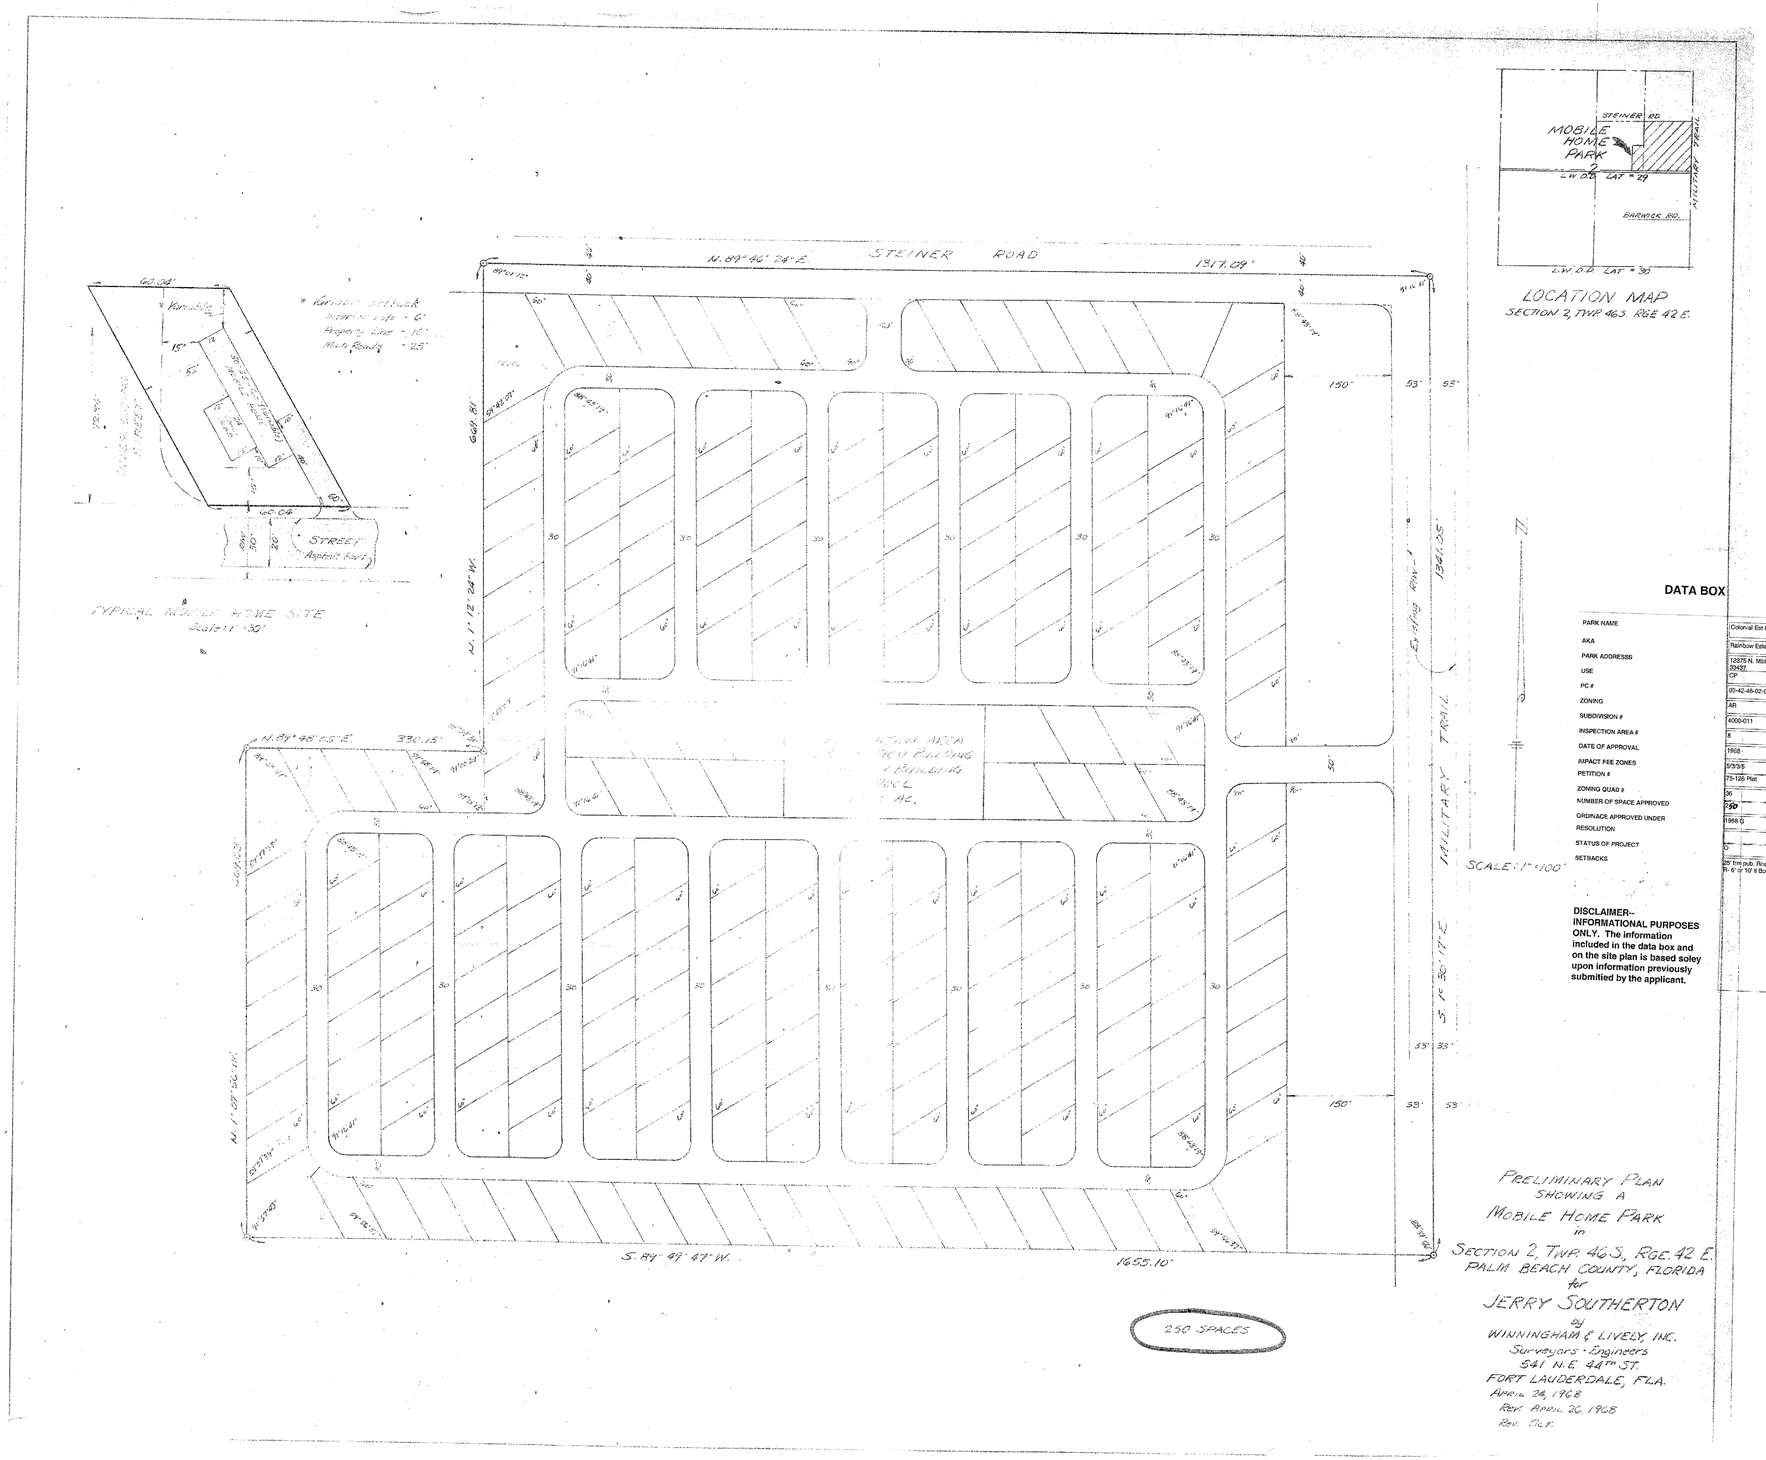

LOCATION MAP
SECTION 2, TWP. 46S. RGE 42 E.

DATA BOX

PARK NAME	Colonial Est MHP
AKA	Rainbow Estates
PARK ADDRESSS	12375 N. Military Trail Boynton Beach, FL 33437
USE	CP
PC #	00-42-46-02-05-000-0000
ZONING	AR
SUBDIVISION #	4000-011
INSPECTION AREA #	8
DATE OF APPROVAL	1968
IMPACT FEE ZONES	5/3/3/5
PETITION #	75-126 Plat
ZONING QUAD #	36
NUMBER OF SPACE APPROVED	250
ORDINACE APPROVED UNDER	1968 G
RESOLUTION	
STATUS OF PROJECT	O
SETBACKS	25' fm pub. Roads- F- 15' St- 6' SC- 15' R- 6' or 10' if Boundary Lot

DISCLAIMER--INFORMATIONAL PURPOSES ONLY. The information included in the data box and on the site plan is based soley upon information previously submitted by the applicant.

PRELIMINARY PLAN
SHOWING A
MOBILE HOME PARK
in
SECTION 2, TWP. 46 S., RGE. 42 E.
PALM BEACH COUNTY, FLORIDA
for
JERRY SOUTHERTON
by
WINNINGHAM & LIVELY, INC.
Surveyors · Engineers
541 N.E. 44TH ST.
FORT LAUDERDALE, FLA.
APRIL 24, 1968
REV. APRIL 26, 1968
REV. OCT.