Twin Lakes MHP
+Twin Lakes RV (22)

27/43/44

AKA-Polzin
AKA-Driftwood
AKA-Coulter Trailer Pk

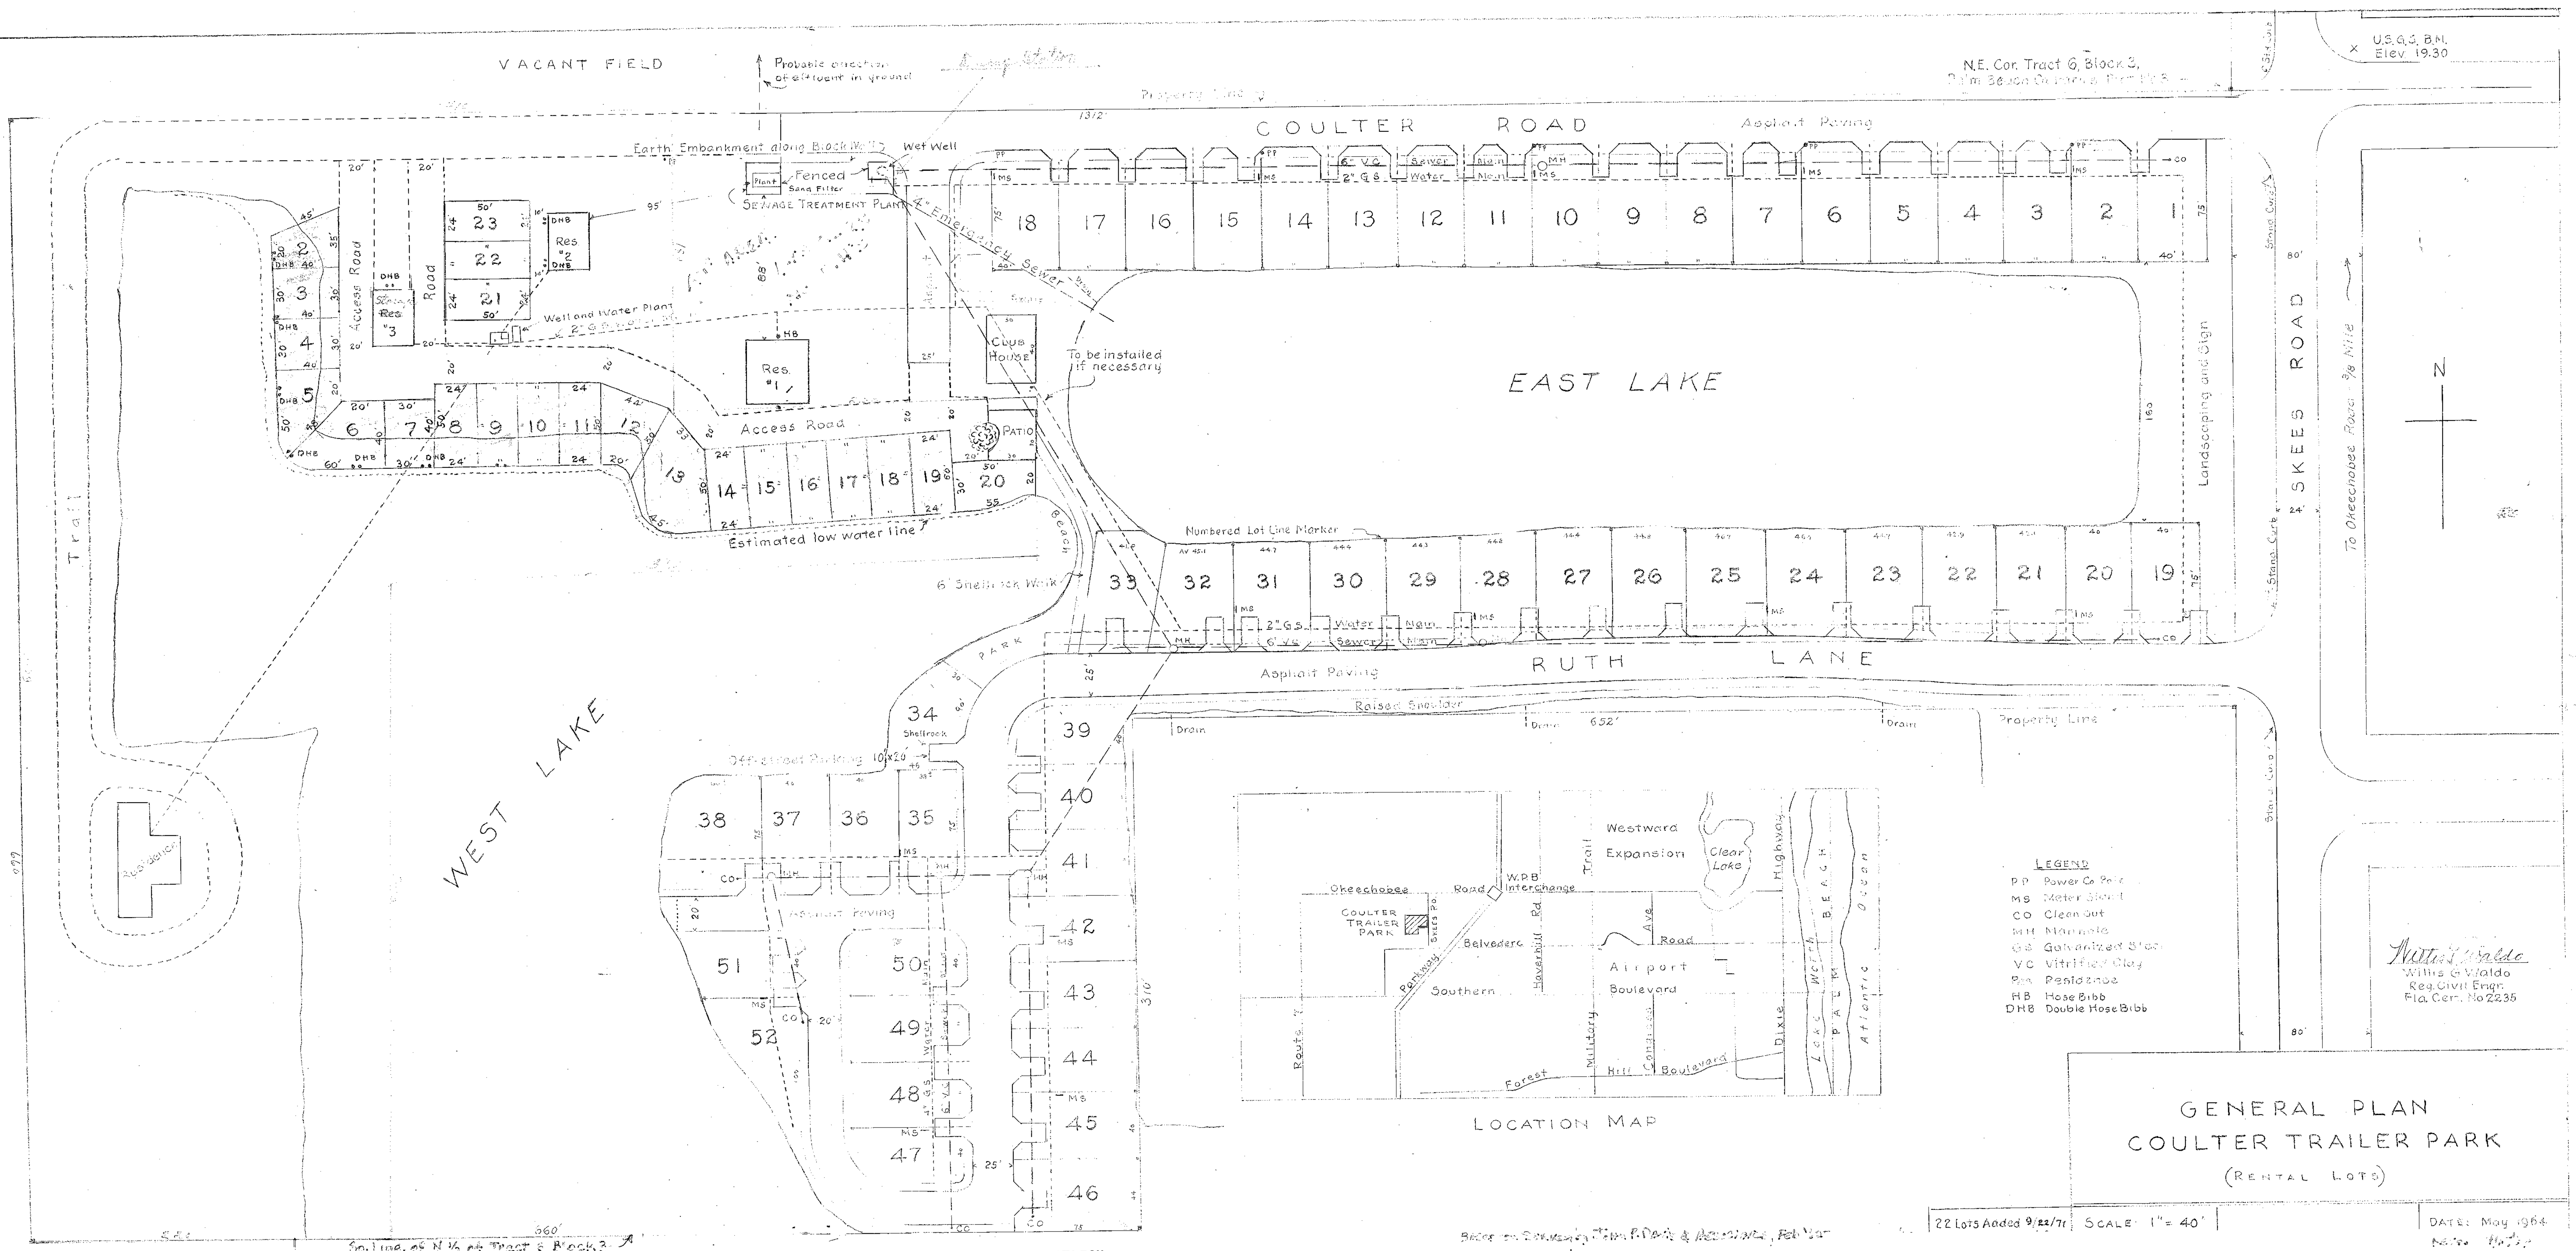

GENERAL PLAN
COULTER TRAILER PARK
(RENTAL LOTS)

22 Lots Added 9/22/71 | SCALE 1" = 40' | DATE: May 1964

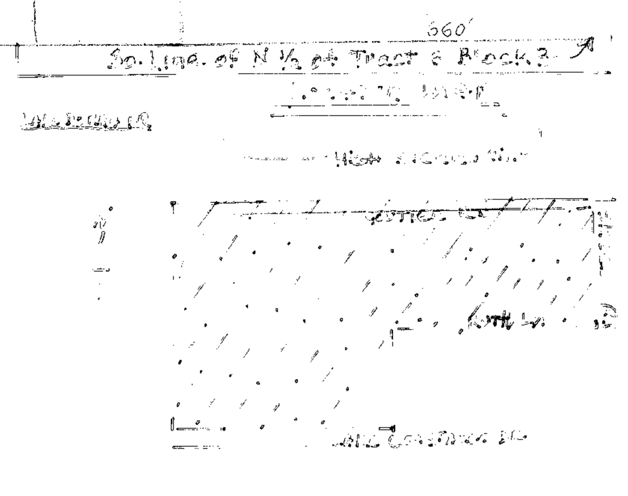

DATA BOX

PARK NAME	Twin Lakes MH Pk
AKA	Polzin/Driftwood = 42/43/28
PARK ADDRESSS	1701 Skees Rd., West Palm Beach
USE	R
PC #	00-42-43-27-05-003-0061
ZONING	AR
SUBDIVISION #	4000-096
INSPECTION AREA #	14
DATE OF APPROVAL	1964
IMPACT FEE ZONES	5/2/2/2
PETITION #	
ZONING QUAD #	46
NUMBER OF SPACE APPROVED	52
ORDINACE APPROVED UNDER	1964 E
RESOLUTION	
STATUS OF PROJECT	O
SETBACKS	F- 15' SI- 6' SC- 15' R- 6' or 10' if boundary lot access 10' sep LPCN 00-42-43-28-05-000-0000

DISCLAIMER-- INFORMATIONAL PURPOSES ONLY. The information included in the data box and on the site plan is based soley upon information previously submitied by the applicant.

DATA BOX

PARK NAME	Twin Lakes RV**
AKA	RV PARK
PARK ADDRESSS	
USE	RV
PC #	00-42-43-28
ZONING	
SUBDIVISION #	
INSPECTION AREA #	14
DATE OF APPROVAL	
IMPACT FEE ZONES	
PETITION #	LUP37
ZONING QUAD #	46
NUMBER OF SPACE APPROVED	22
ORDINACE APPROVED UNDER	
RESOLUTION	
STATUS OF PROJECT	
SETBACKS	RV's NO MH Permitted

DISCLAIMER-- INFORMATIONAL PURPOSES ONLY. The information included in the data box and on the site plan is based soley upon information previously submitied by the applicant.