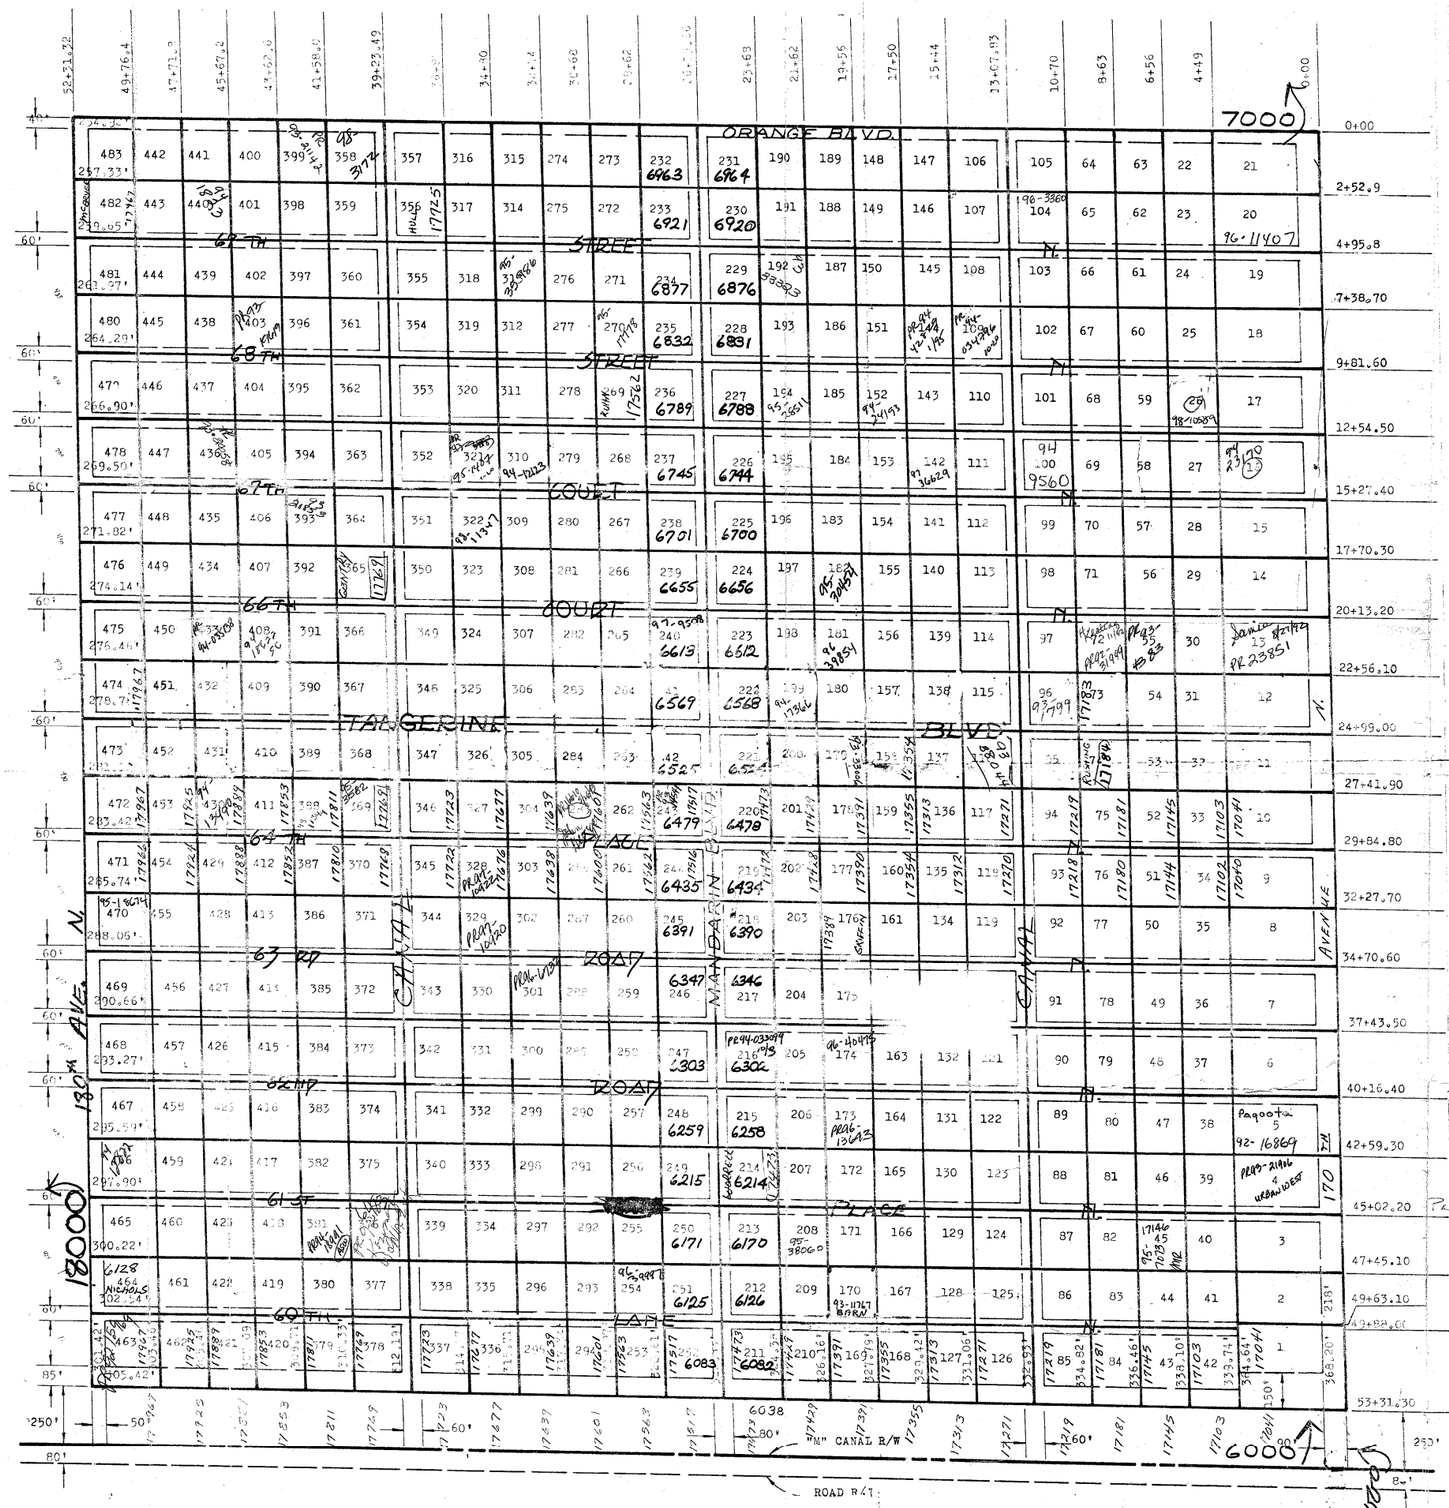

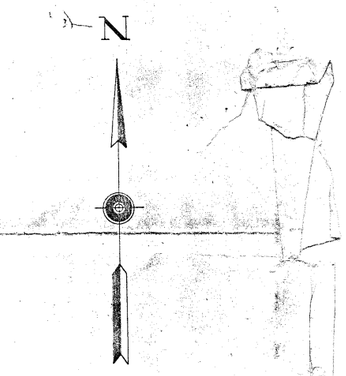

SCALE: 1" = 300'

LEGEND

— — — DEPICTS ROAD AND DRAINAGE EASEMENTS

——— DEPICTS TRACT LIMITS

PLOT PLAN

SECTION 35, TOWNSHIP 42 SOUTH, RANGE 40 EAST, PALM BEACH COUNTY
PREPARED FROM BOUNDARY SURVEY BY: D. H. THARIN, INC., WEST PA
CERTIFIED BY: DICKSON H. THARIN - FLORIDA CERTIFICATE #2086

THIS IS NOT A RECORDED PLAT

ALL TRACT DESCRIPTIONS ARE AS MEASURED PARALLEL TO THE NORTH A
SECTION LINES.

ur0364.igr
ROYAL PALM BEACH 40-42-35

SECTION 35 T.42 S. R.40 E. PALM BEACH

PLOT PLAN
FOR
ROYAL PALM BEACH COLO

WOOD AND ASSOCIA
FORT PIERCE, FLO

DESIGNED BY A.W.	CHECKED BY H.B.
SCALE 1"=300'	DATE 11/68

35/42/40