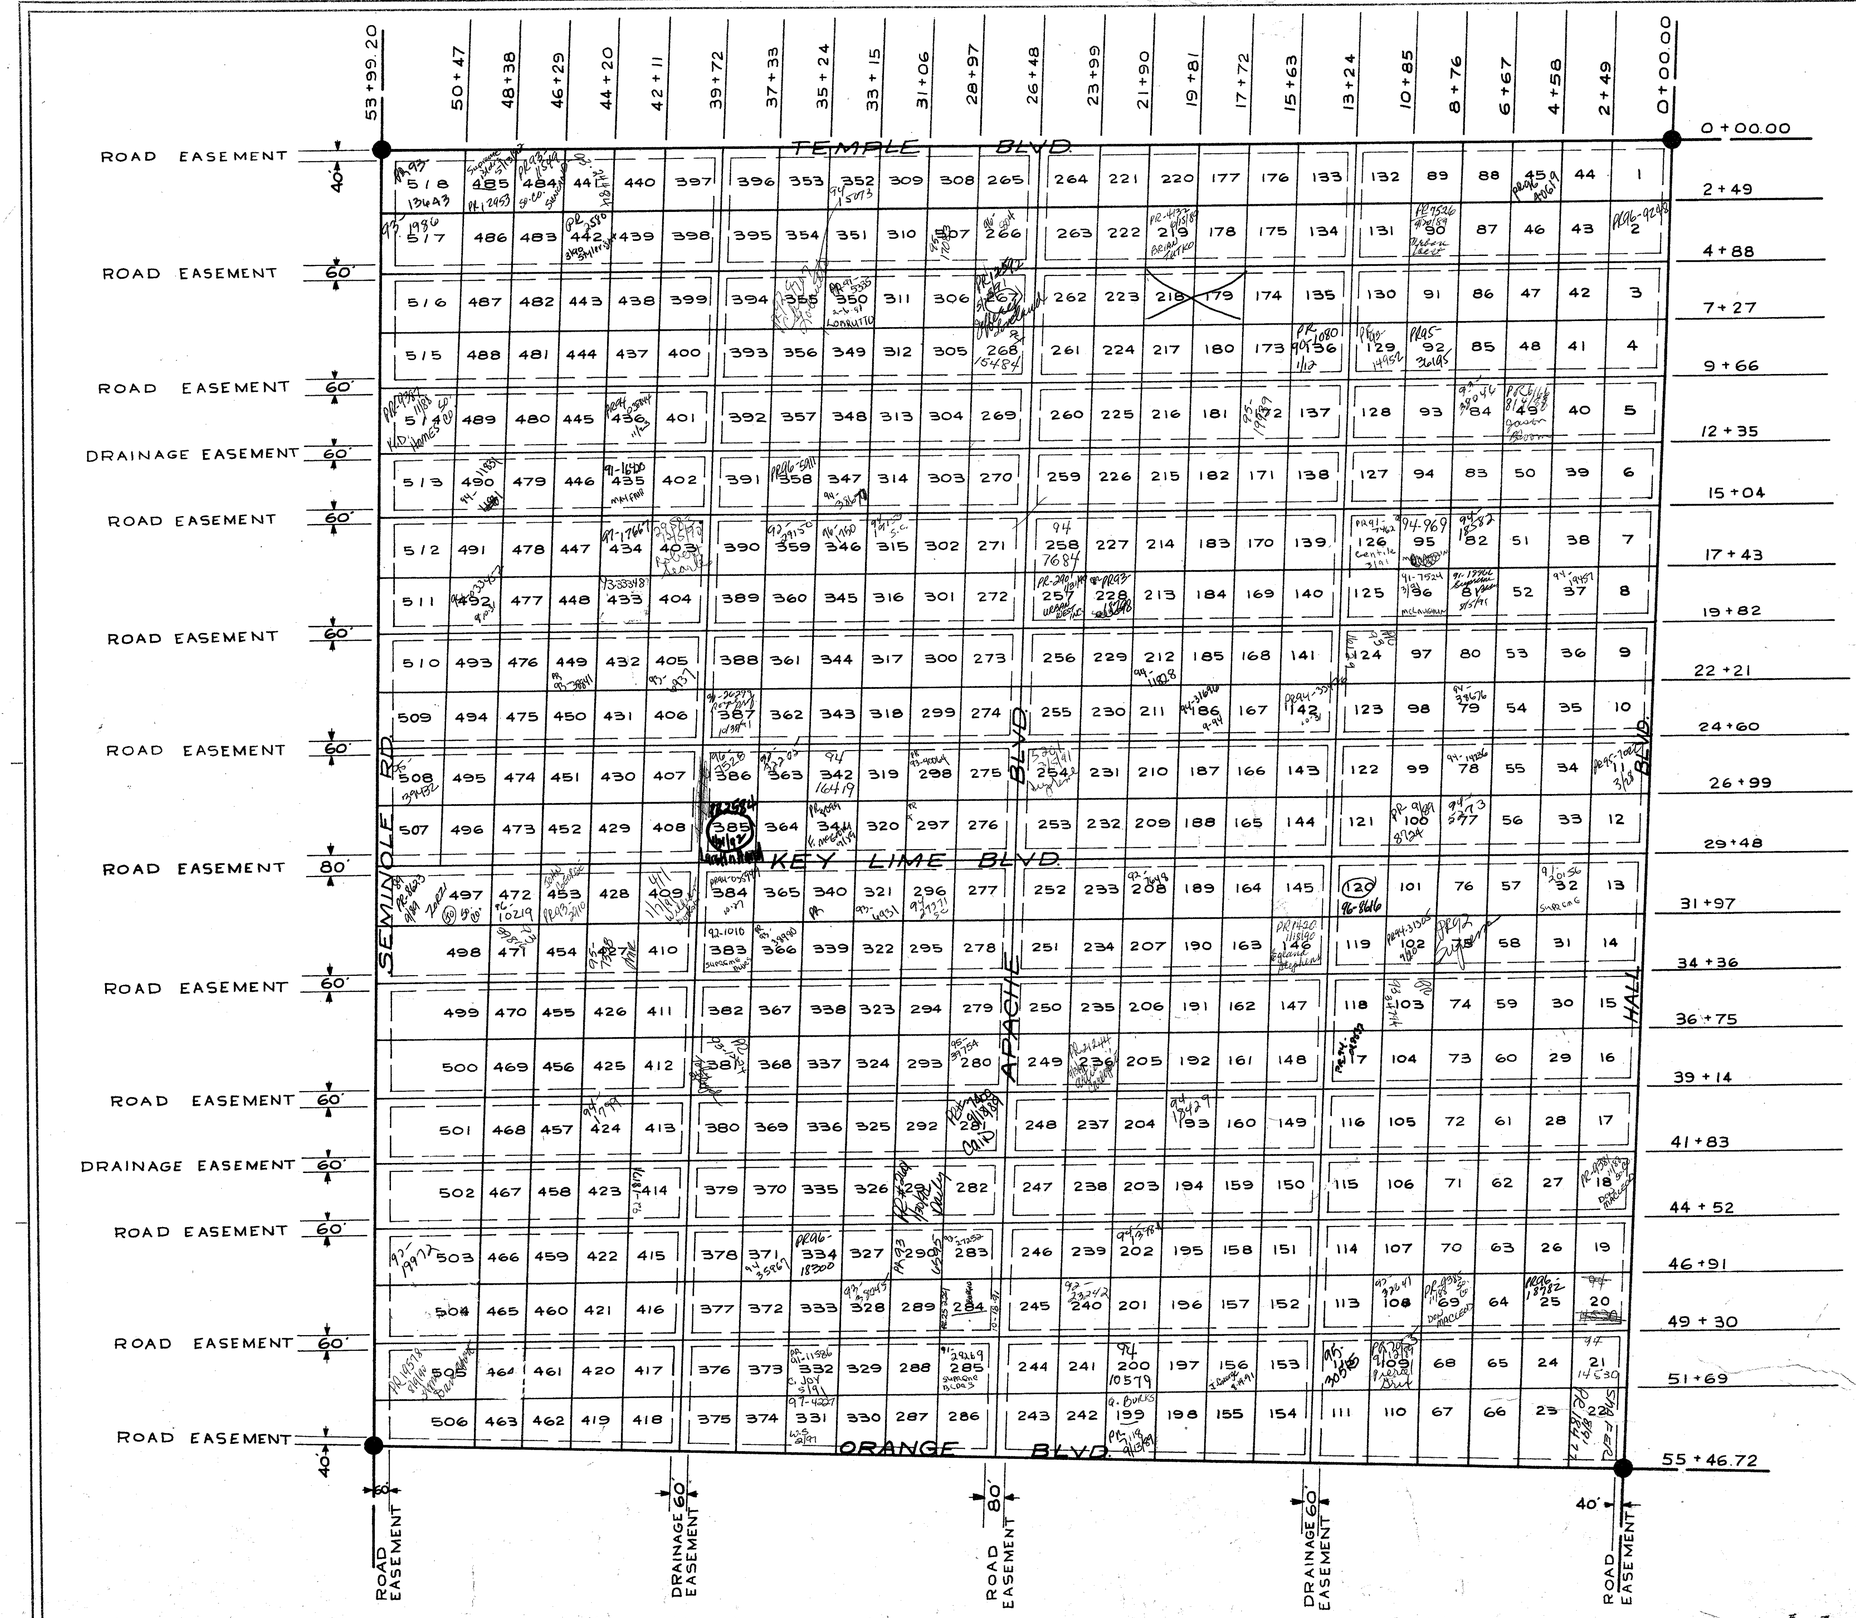

N

SCALE: 1" = 300'

THIS IS NOT A RECORDED PLAT

ALL TRACT DESCRIPTIONS ARE AS MEASURED PARALLEL TO THE NORTH AND EAST SECTION LINES.

——— DEPICTS TRACT LIMITS
— — — DEPICTS ROAD AND DRAINAGE EASEMENTS.

SECTION 30, TOWNSHIP 42 SOUTH, RANGE 41 EAST, PALM BEACH COUNTY, FLORIDA. PREPARED FROM BOUNDARY SURVEY BY GEORGE R. BROCKWAY, WEST PALM BEACH, FLORIDA. REGISTERED LAND SURVEYOR. FLORIDA CERTIFICATE NO. 831.

SECTION CORNER

ur0376.igr
ROYAL PALM BEACH 41-42-30

SECTION 30, T.42S, R.41E, PALM BEACH COUNTY, F.L.A.

PLOT PLAN FOR
ROYAL PALM BEACH COLONY, INC.

WOOD, BEARD, [redacted] AND ASSOCIATES, INC.
CONSULTING ENGINEERS
FORT PIERCE, FLORIDA

DESIGNED BY A.L.	CHECKED BY A.W.	DWG. NO. 9067
SCALE 1" = 300'	DATE 3-70	SHEET 1 OF 13

REV. LOTS #497-518 4-70