MACARTHUR PARCEL 5B- REPLAT

BEING A REPLAT OF MACARTHUR PARCEL 5B AS RECORDED IN PLAT BOOK 96, PAGES 79 - 80, PUBLIC RECORDS OF PALM BEACH COUNTY, FLORIDA; LYING IN SECTION 1, TOWNSHIP 42 SOUTH, RANGE 42 EAST AND SECTION 6, TOWNSHIP 42 SOUTH, RANGE 43 EAST, CITY OF PALM BEACH GARDENS, PALM BEACH COUNTY, FLORIDA

JULY, 2006 SHEET 5 OF 5

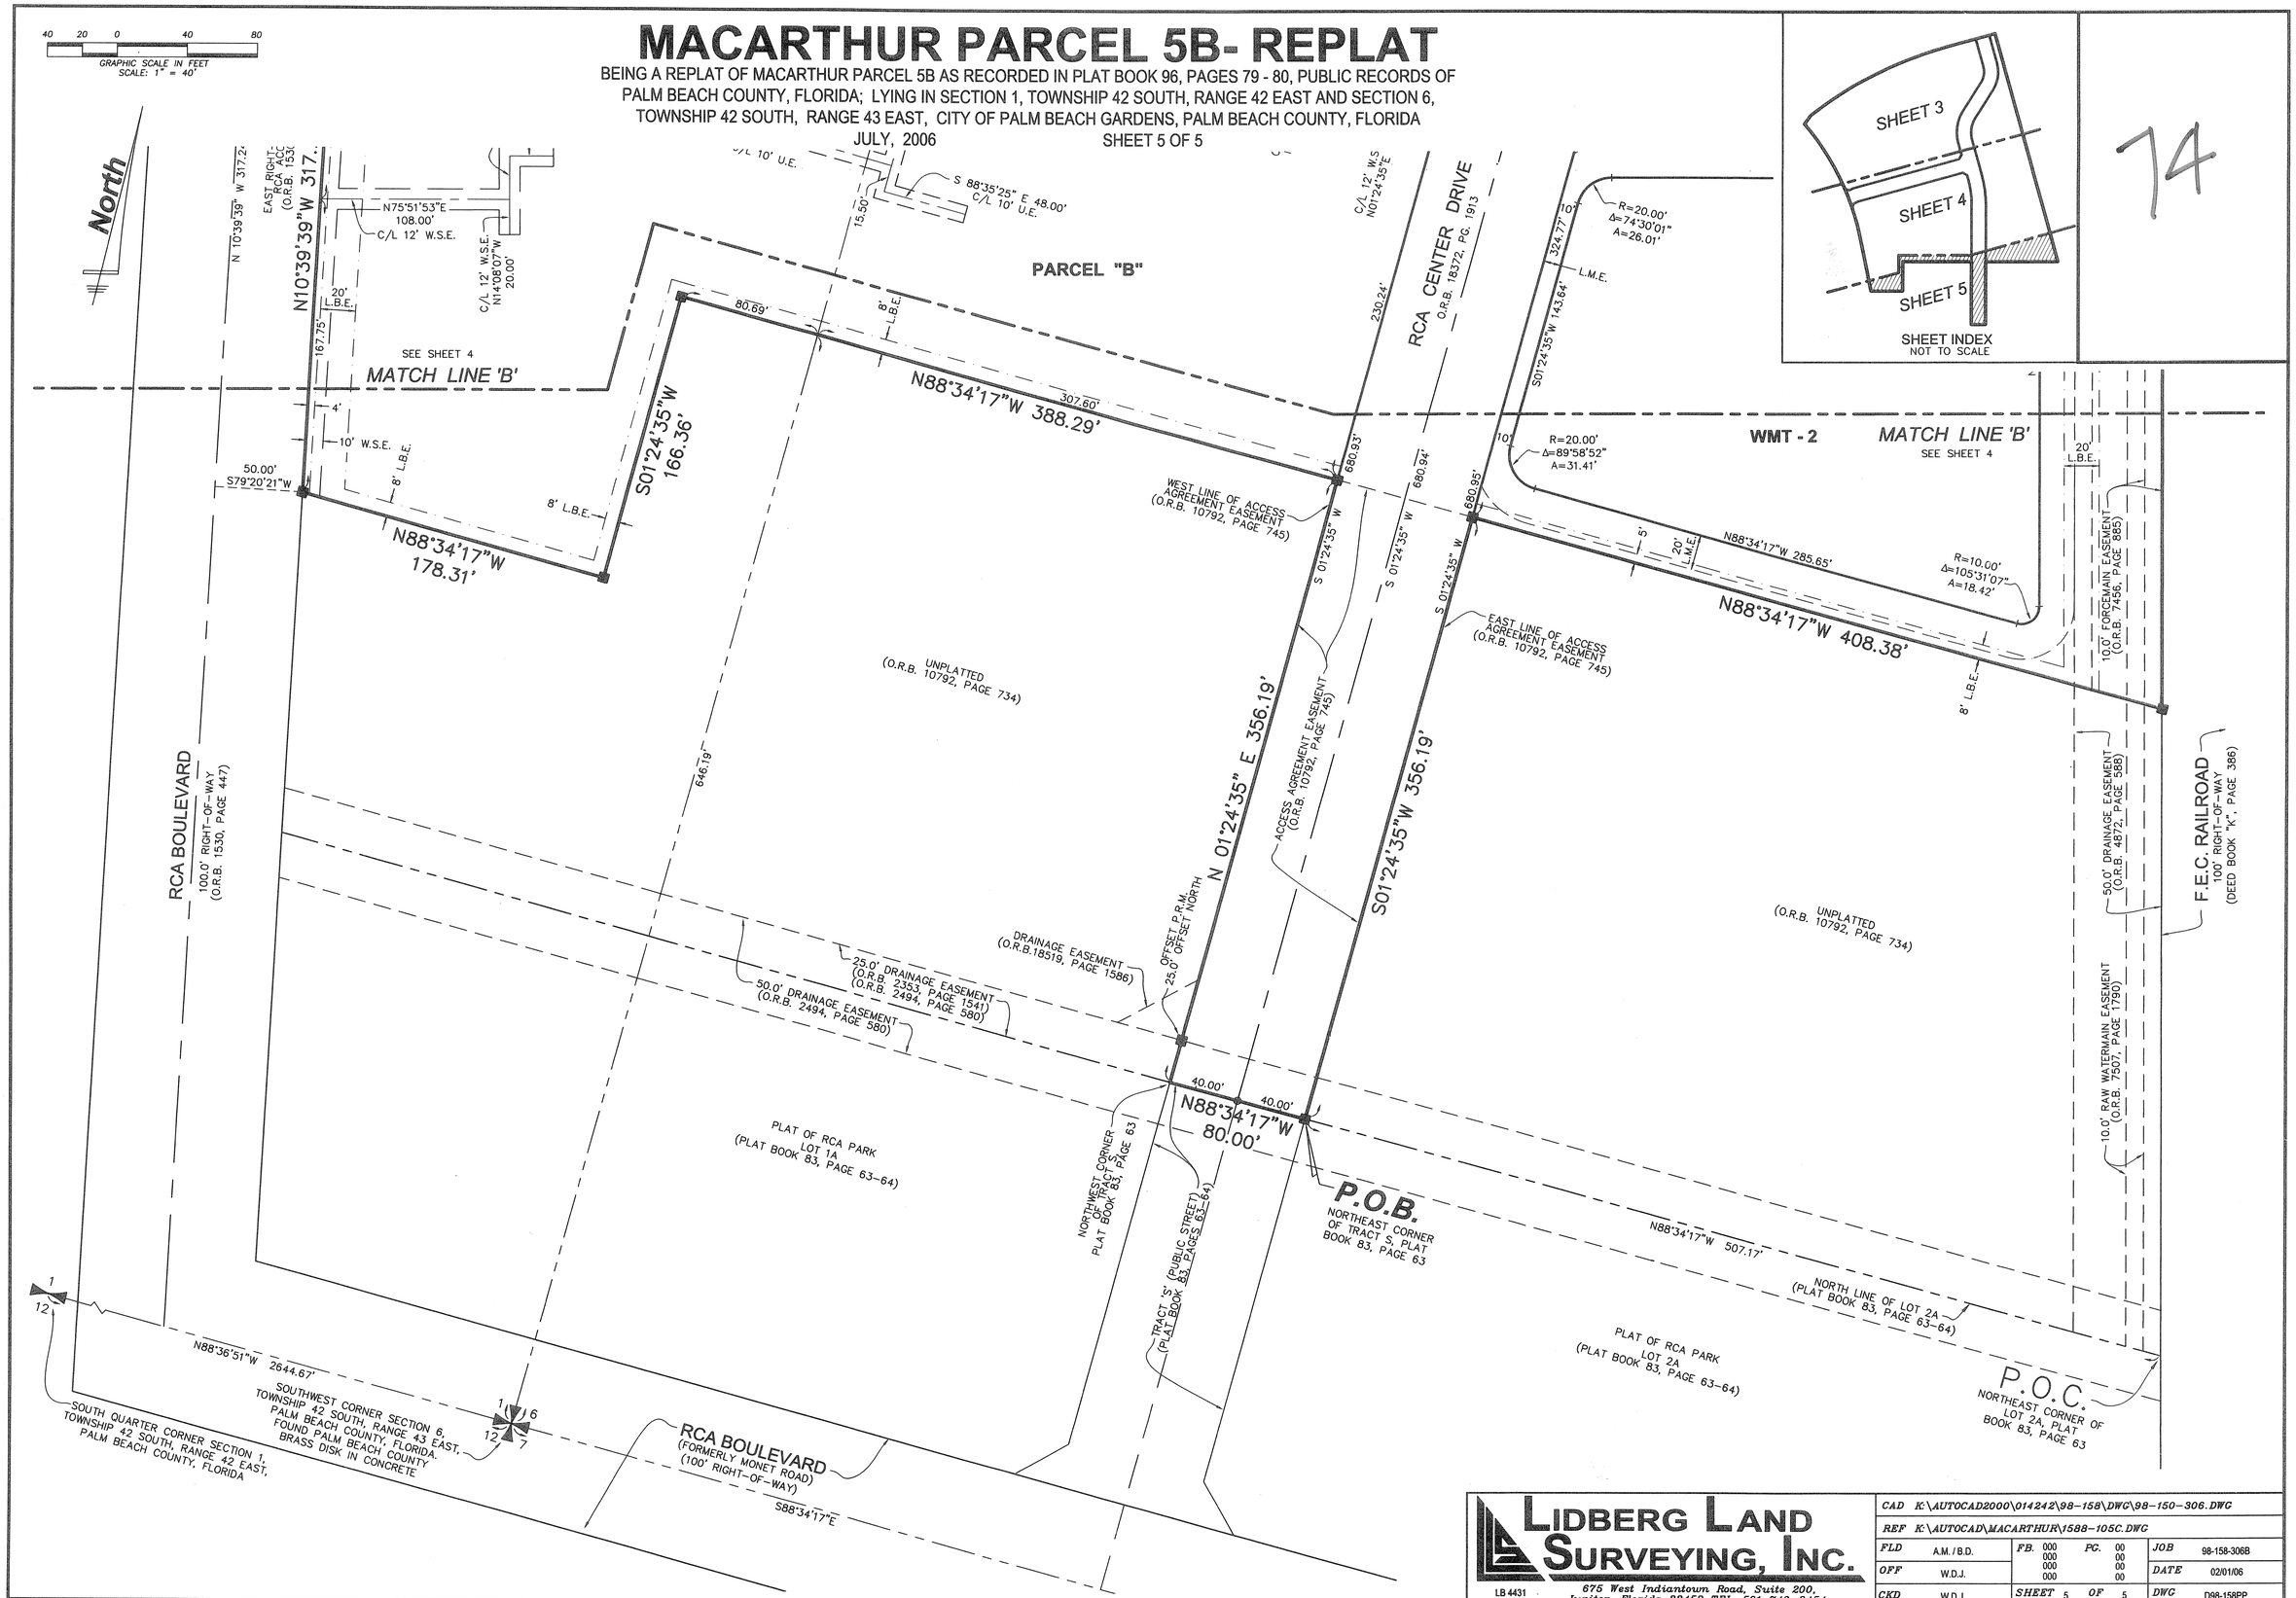

LIDBERG LAND SURVEYING, INC.
LB 4431
675 West Indiantown Road, Suite 200, Jupiter, Florida 33458 TEL. 561-746-8454

CAD	K:\AUTOCAD2000\014242\98-158\DWG\98-150-306.DWG				
REF	K:\AUTOCAD\MACARTHUR\1588-105C.DWG				
FLD	A.M. / B.D.	FB. 000 000 000 000	PG. 00 00 00 00	JOB	98-158-306B
OFF	W.D.J.			DATE	02/01/06
CKD	W.D.J.	SHEET 5	OF 5	DWG	D98-158PP

K:\AUTOCAD2000\014242\98-158\dwg\98-158-306.dwg 7/31/2006 9:47:22 AM EDT