JUPITER COUNTRY CLUB

A PLANNED UNIT DEVELOPMENT
LYING IN SECTIONS 5, 6, 8 AND 9, TOWNSHIP 41 SOUTH, RANGE 42 EAST,
TOWN OF JUPITER, PALM BEACH COUNTY, FLORIDA

THIS INSTRUMENT PREPARED BY
DAVID P. LINDLEY
OF
CAULFIELD and WHEELER, INC.
SURVEYORS – ENGINEERS – PLANNERS
7301-A WEST PALMETTO PARK ROAD, SUITE 100A
BOCA RATON, FLORIDA 33433 – (561)392-1991
JULY – 2006

GRAPHIC SCALE
100 0 50 100 200 400
(IN FEET)
1 INCH = 100 FT.

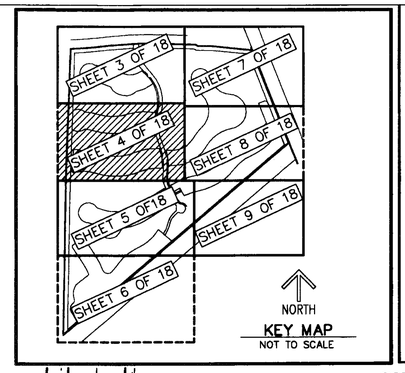

167

STATE OF FLORIDA
COUNTY OF PALM BEACH
THIS PLAT WAS FILED FOR
RECORD AT _____ M.
THIS _____ DAY OF _____
A.D. 2006 AND DULY RECORDED
IN PLAT BOOK _____ ON
PAGES _____ AND _____

SHARON R. BOCK
CLERK AND COMPTROLLER

BY: _____
DEPUTY CLERK

MATCH LINE SHEET 3 OF 18

SHEET 4 OF 18

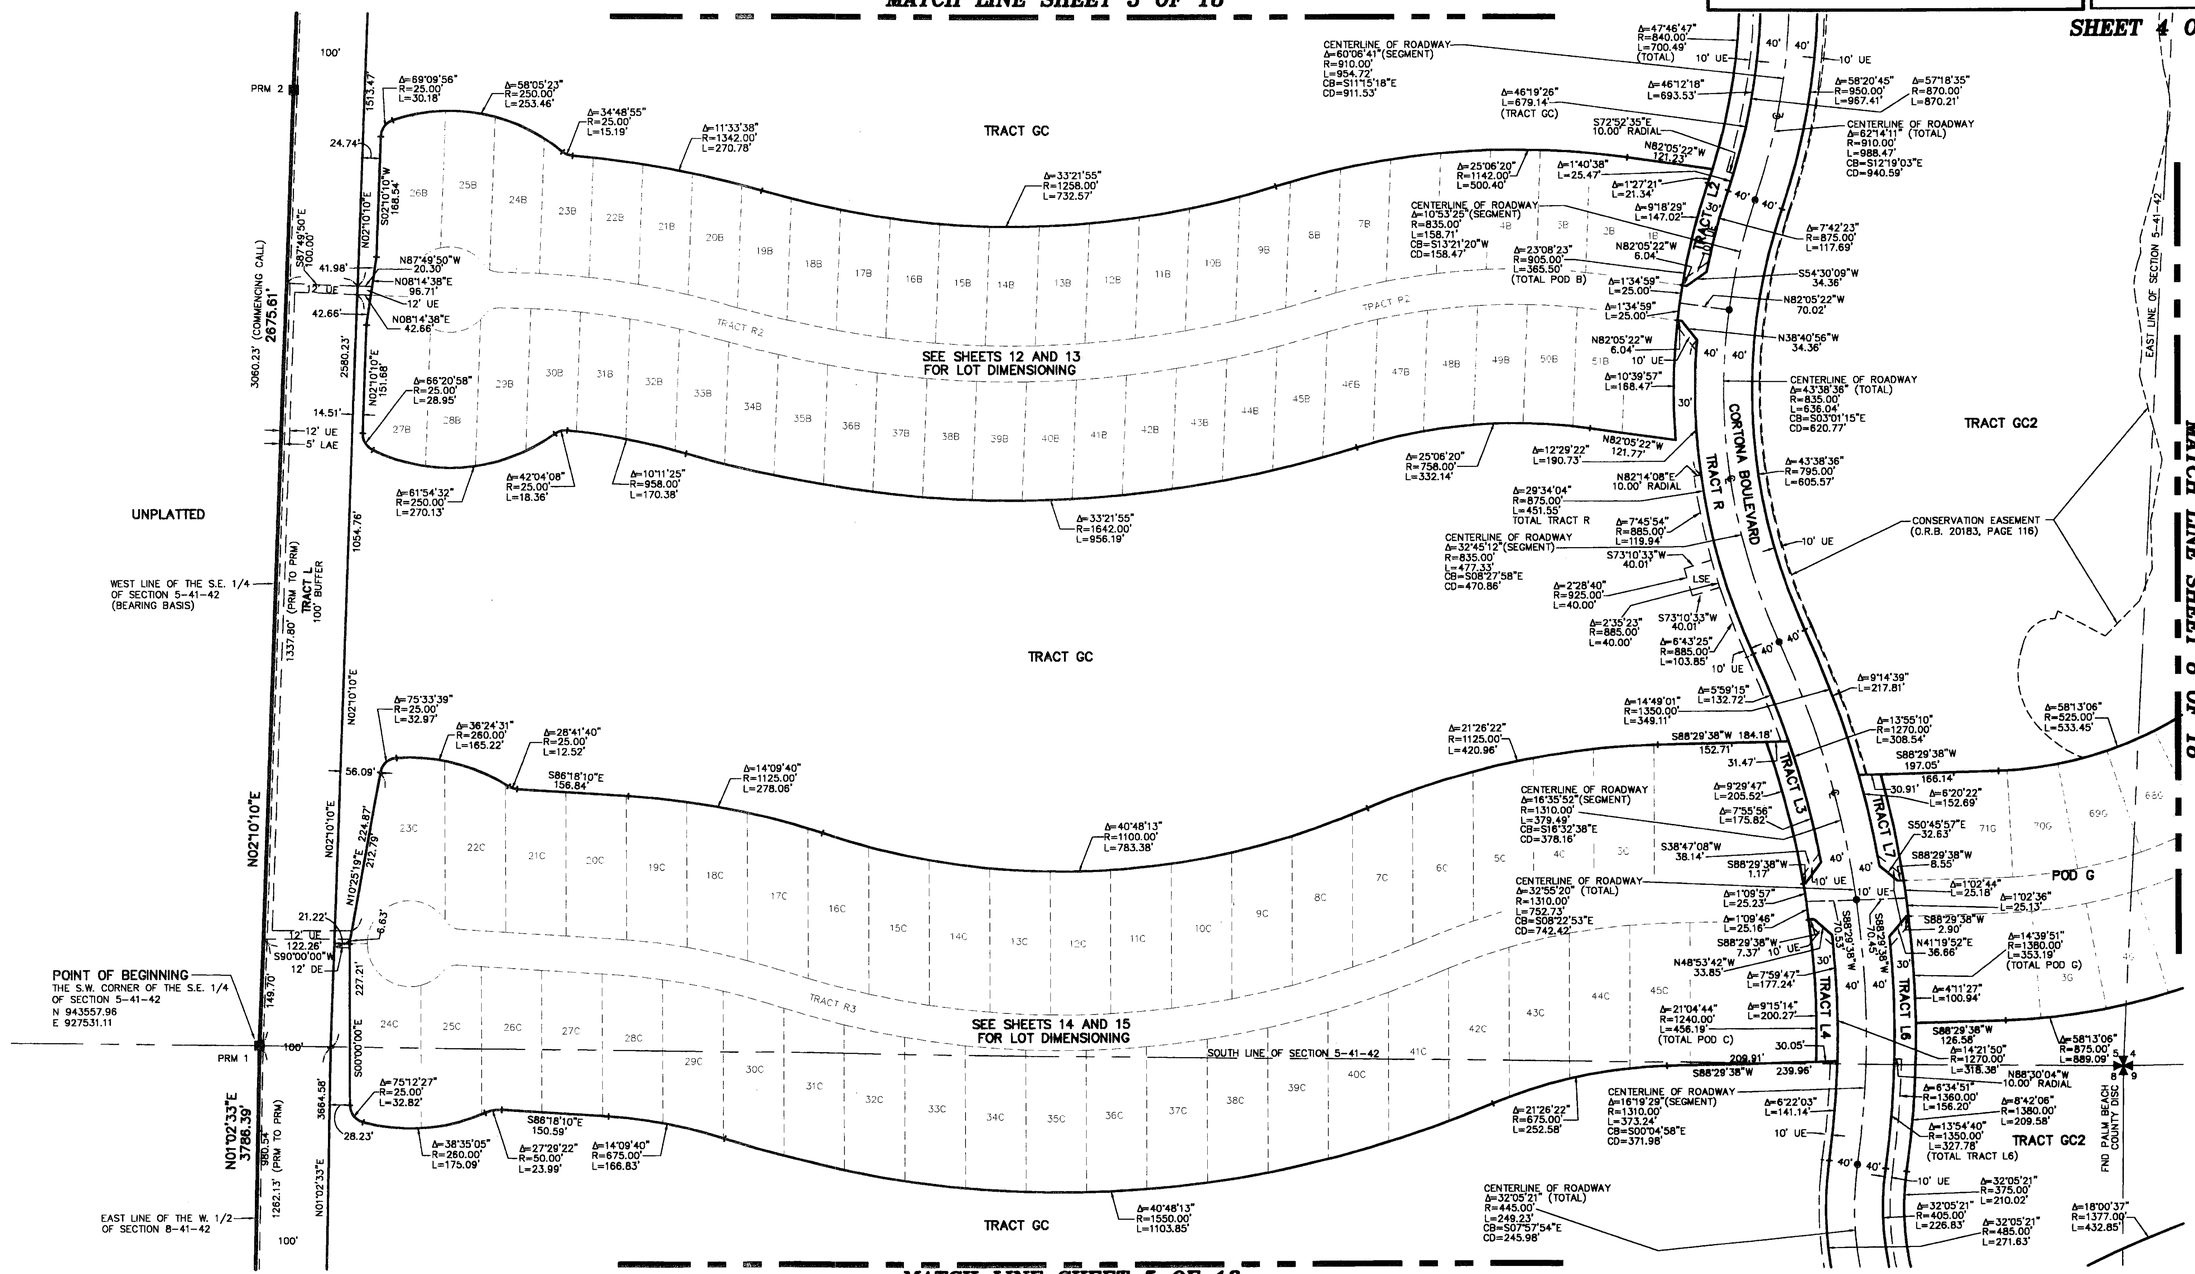

MATCH LINE SHEET 8 OF 18

MATCH LINE SHEET 5 OF 18