A PORTION OF WELLINGTON COUNTRYPLACE P.U.D.

GRANGE PLAT Nº 1

BEING A REPLAT OF A PORTION OF PARCEL "A", PALM BEACH POLO EQUESTRIAN CLUB PLAT NO. 2 OF WELLINGTON COUNTRYPLACE - P.U.D., ACCORDING TO THE MAP OR PLAT THEREOF AS RECORDED IN PLAT BOOK 61, PAGE 112, PUBLIC RECORDS OF PALM BEACH COUNTY, FLORIDA AND A PORTION OF TRACT 1, REPLAT OF TRACT "C" OF PALM BEACH POLO EQUESTRIAN CLUB PLAT NO. 3 OF WELLINGTON COUNTRYPLACE - P.U.D., ACCORDING TO THE PLAT THEREOF AS RECORDED IN PLAT BOOK 68, PAGE 156, PUBLIC RECORDS OF PALM BEACH COUNTY, FLORIDA,
SECTION 20, TOWNSHIP 44 SOUTH, RANGE 41 EAST
VILLAGE OF WELLINGTON, PALM BEACH COUNTY, FLORIDA
JULY 2009

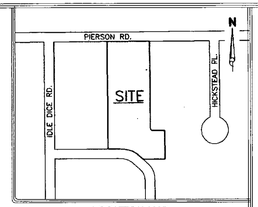

LOCATION MAP
NOT TO SCALE

47

STATE OF FLORIDA } SS
COUNTY OF PALM BEACH }

THIS PLAT WAS FILED FOR RECORD AT _____ AND DULY RECORDED IN PLAT BOOK _____ ON PAGES ____ THRU _____

THIS _____ DAY OF _____, AD, 2009

SHARON R. BOCK, CLERK
CIRCUIT COURT

BY: _____ DC

SHEET 2 OF 2

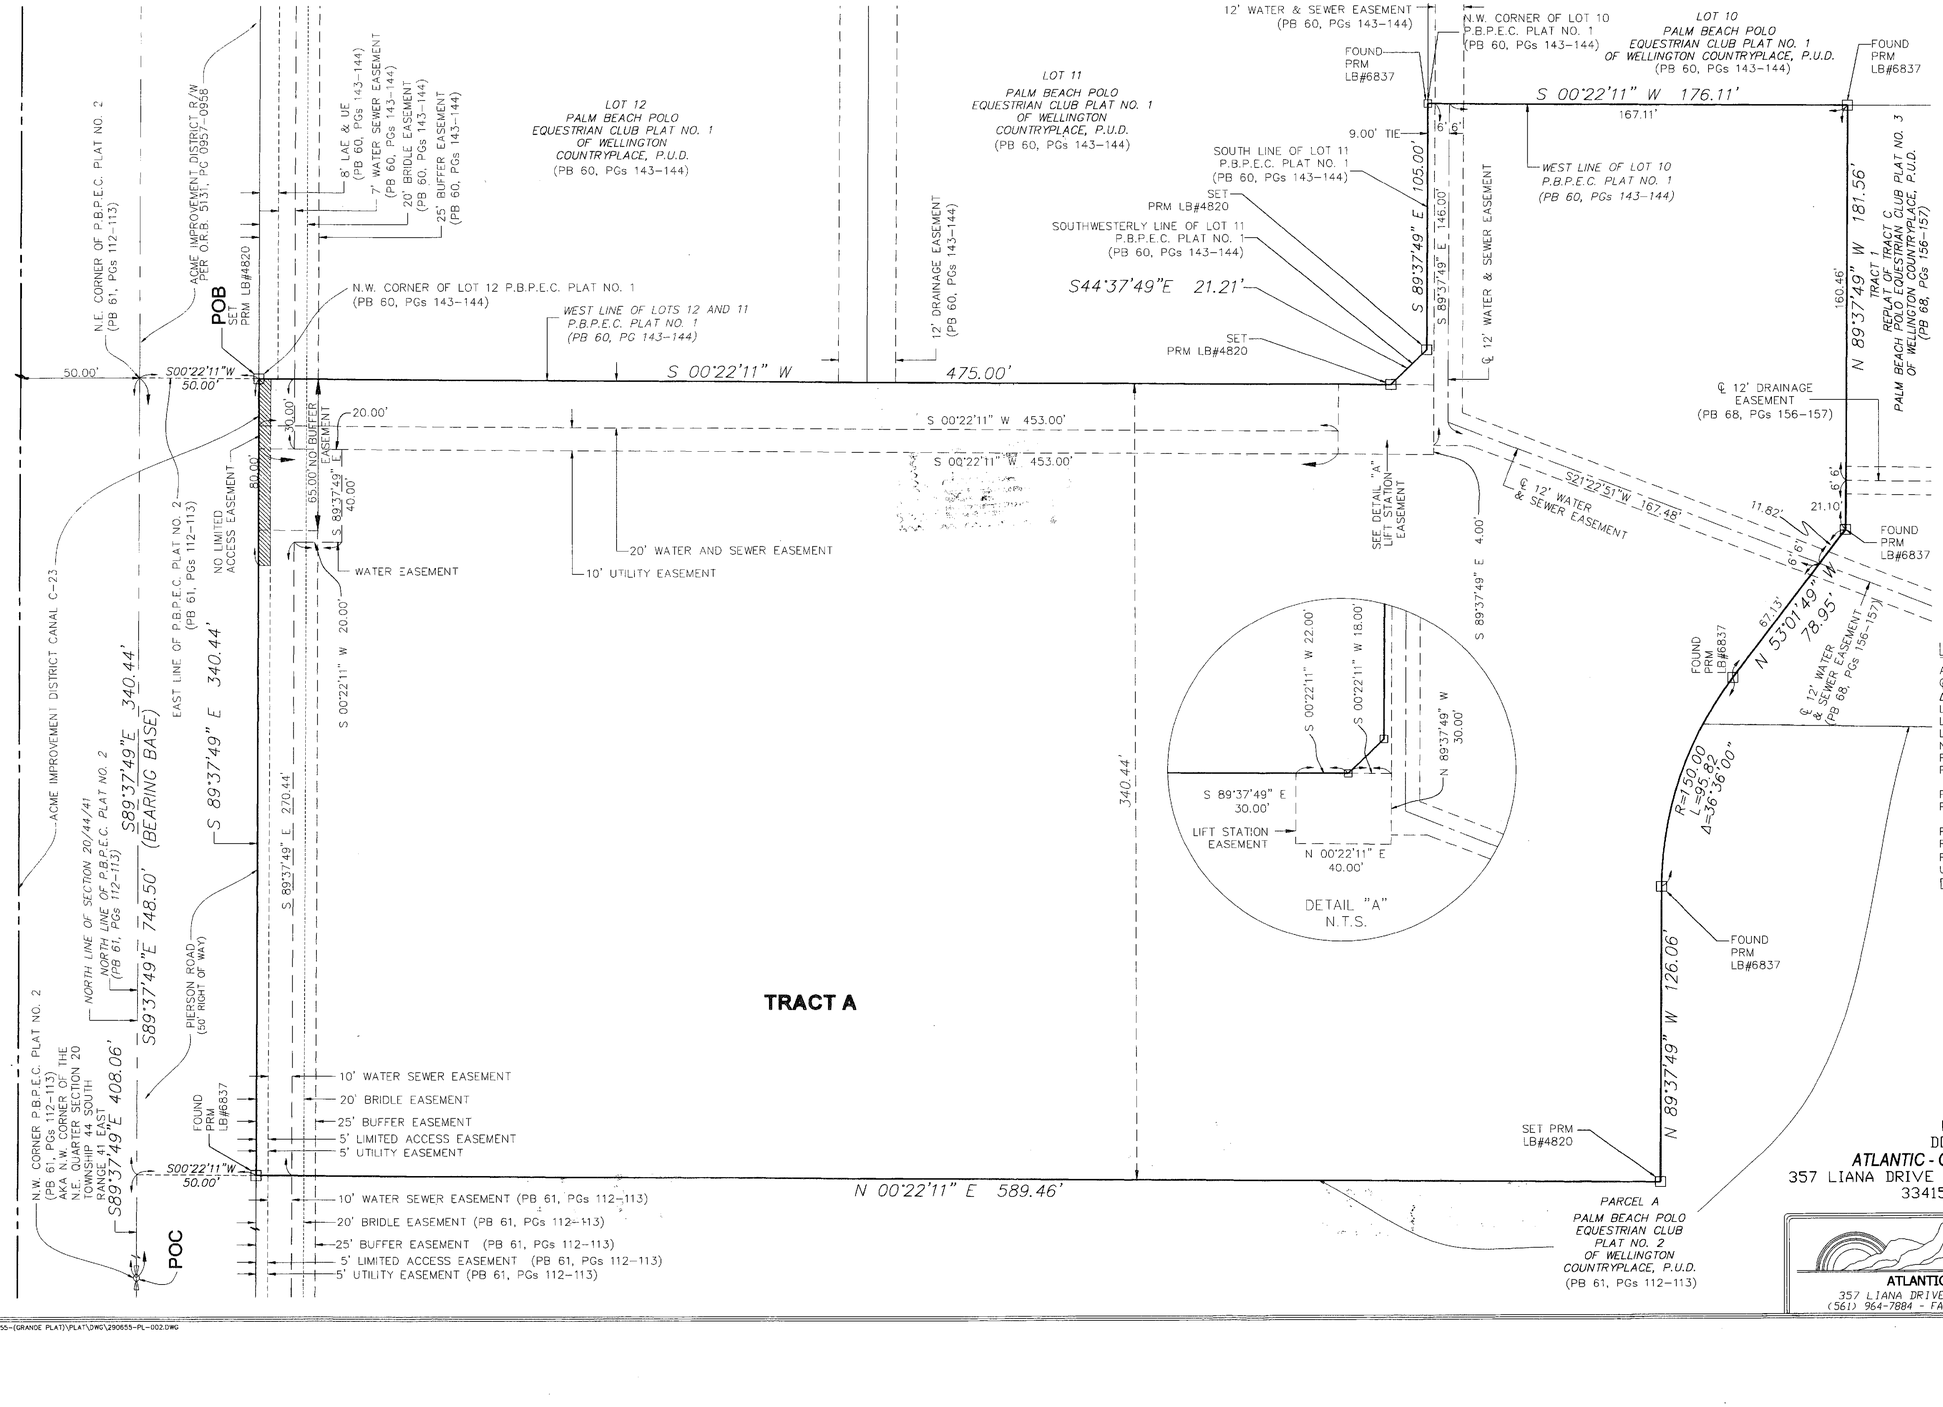

GRAPHIC SCALE
0 15 30 60
(IN FEET)
1 INCH = 30 FEET

LEGEND

AKA	= ALSO KNOWN AS
℄	= CENTERLINE
Δ	= DELTA
L	= LENGTH
LAE	= LIMITED ACCESS EASEMENT
LB#	= LICENSED BUSINESS NUMBER
N.T.S.	= NOT TO SCALE
PB	= PLAT BOOK
P.B.P.E.C.	= PALM BEACH POLO EQUESTRIAN CLUB
PG	= PAGE
PRM	= PERMANENT REFERENCE MONUMENT
P.U.D.	= PLANNED UNIT DEVELOPMENT
R	= RADIUS
R/W	= RIGHT OF WAY
UE	= UILITY EASEMENT
⊡	= PERMANENT REFERENCE MONUMENT

PREPARED BY
DONALD L. TODD
ATLANTIC - CARIBBEAN MAPPING, INC.
357 LIANA DRIVE - WEST PALM BEACH, FLORIDA
33415 (561) 964-7884

PROFESSIONAL SURVEYORS AND MAPPERS LB4820

ATLANTIC - CARIBBEAN MAPPING, INC.
357 LIANA DRIVE, WEST PALM BEACH, FLORIDA 33415
(561) 964-7884 - FAX (561) 964-1969 - E-MAIL DLTACM@GMAIL.COM

C:\DGN\290655-[GRANDE PLAT]\PLAT\DWG\290655-PL-002.DWG