FAITH FARM MINISTRIES
BOYNTON BEACH CAMPUS

A PORTION OF TRACTS 45, AND 67 THROUGH 78, BLOCK 51, PALM BEACH FARMS COMPANY, PLAT No. 3, PLAT BOOK 2, PAGE 45, PUBLIC RECORDS OF PALM BEACH COUNTY, FLORIDA.
BEING IN SECTION 19, TOWNSHIP 45 SOUTH, RANGE 42 EAST, PALM BEACH COUNTY FLORIDA

MARCH 2009

63

STATE OF FLORIDA
COUNTY OF PALM BEACH

THIS PLAT WAS FILED FOR RECORD AT _____ M. THIS _____ DAY OF _____ 2009 AND DULY RECORDED IN PLAT BOOK No. _____ ON PAGES _____ THROUGH _____

SHARON R. BOCK
CLERK & COMPTROLLER - PALM BEACH COUNTY
BY: _____
D.C.

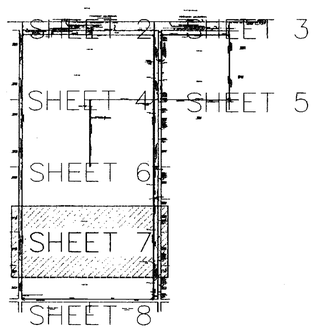

SITE MAP
(N.T.S.)

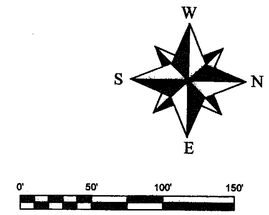

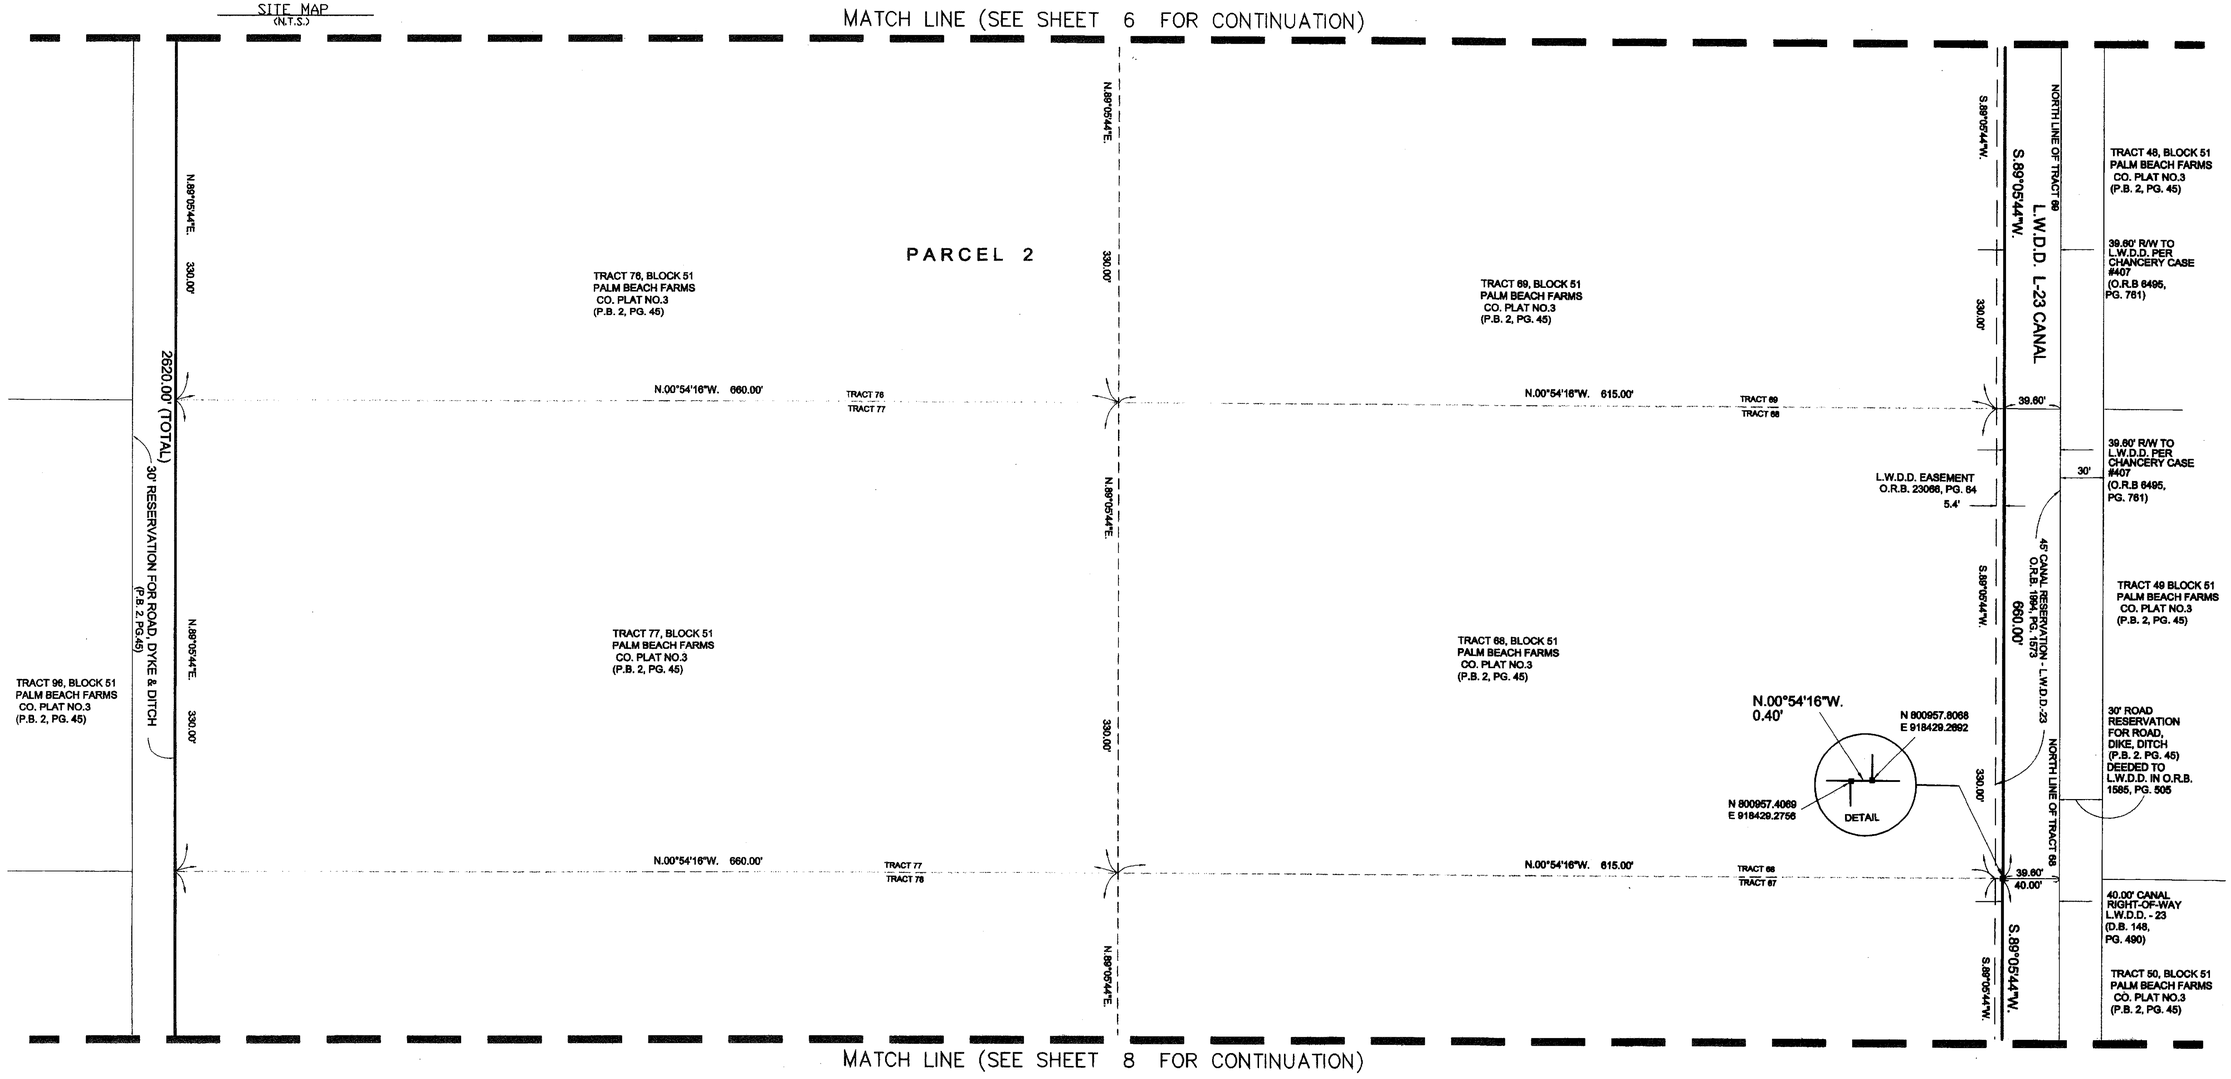

SCALE 1" = 50' DR. EVANS FIELD M.M. DATE MARCH 2009	**MILLER LAND SURVEYING** 1121 LAKE AVE. LAKE WORTH, FLORIDA 33460 PHONE: (561) 586-2669 FAX: (561) 582-0151 www.MillerSurveying.com	REFERENCES BB 14-67 JOB NO. Y070423-PLATS L-1705-A