07144

PERIMETER
SURVEYING & MAPPING
Certificate of Authorization No. LB7264
Prepared by: Jeff S. Hodapp, P.S.M.
949A Clint Moore Road
Boca Raton, Florida 33487
Tel: (561) 241-9988
Fax: (561) 241-5182

WORTHING PLACE BLOCK 77 REPLAT

A REPLAT OF TRACT A, "WORTHING PLACE BLOCK 77" (P.B. 108, PGS. 131 & 132, P.B.C.R.)
TOGETHER WITH A PORTION OF LOT 17 BLOCK 77, "TOWN OF LINTON" (P.B. 1, PG. 3, P.B.C.R.),
LYING IN SECTION 16, TOWNSHIP 46 SOUTH, RANGE 43 EAST,
CITY OF DELRAY BEACH, PALM BEACH COUNTY, FLORIDA.
DECEMBER, 2009

66

SHEET 2 OF 2

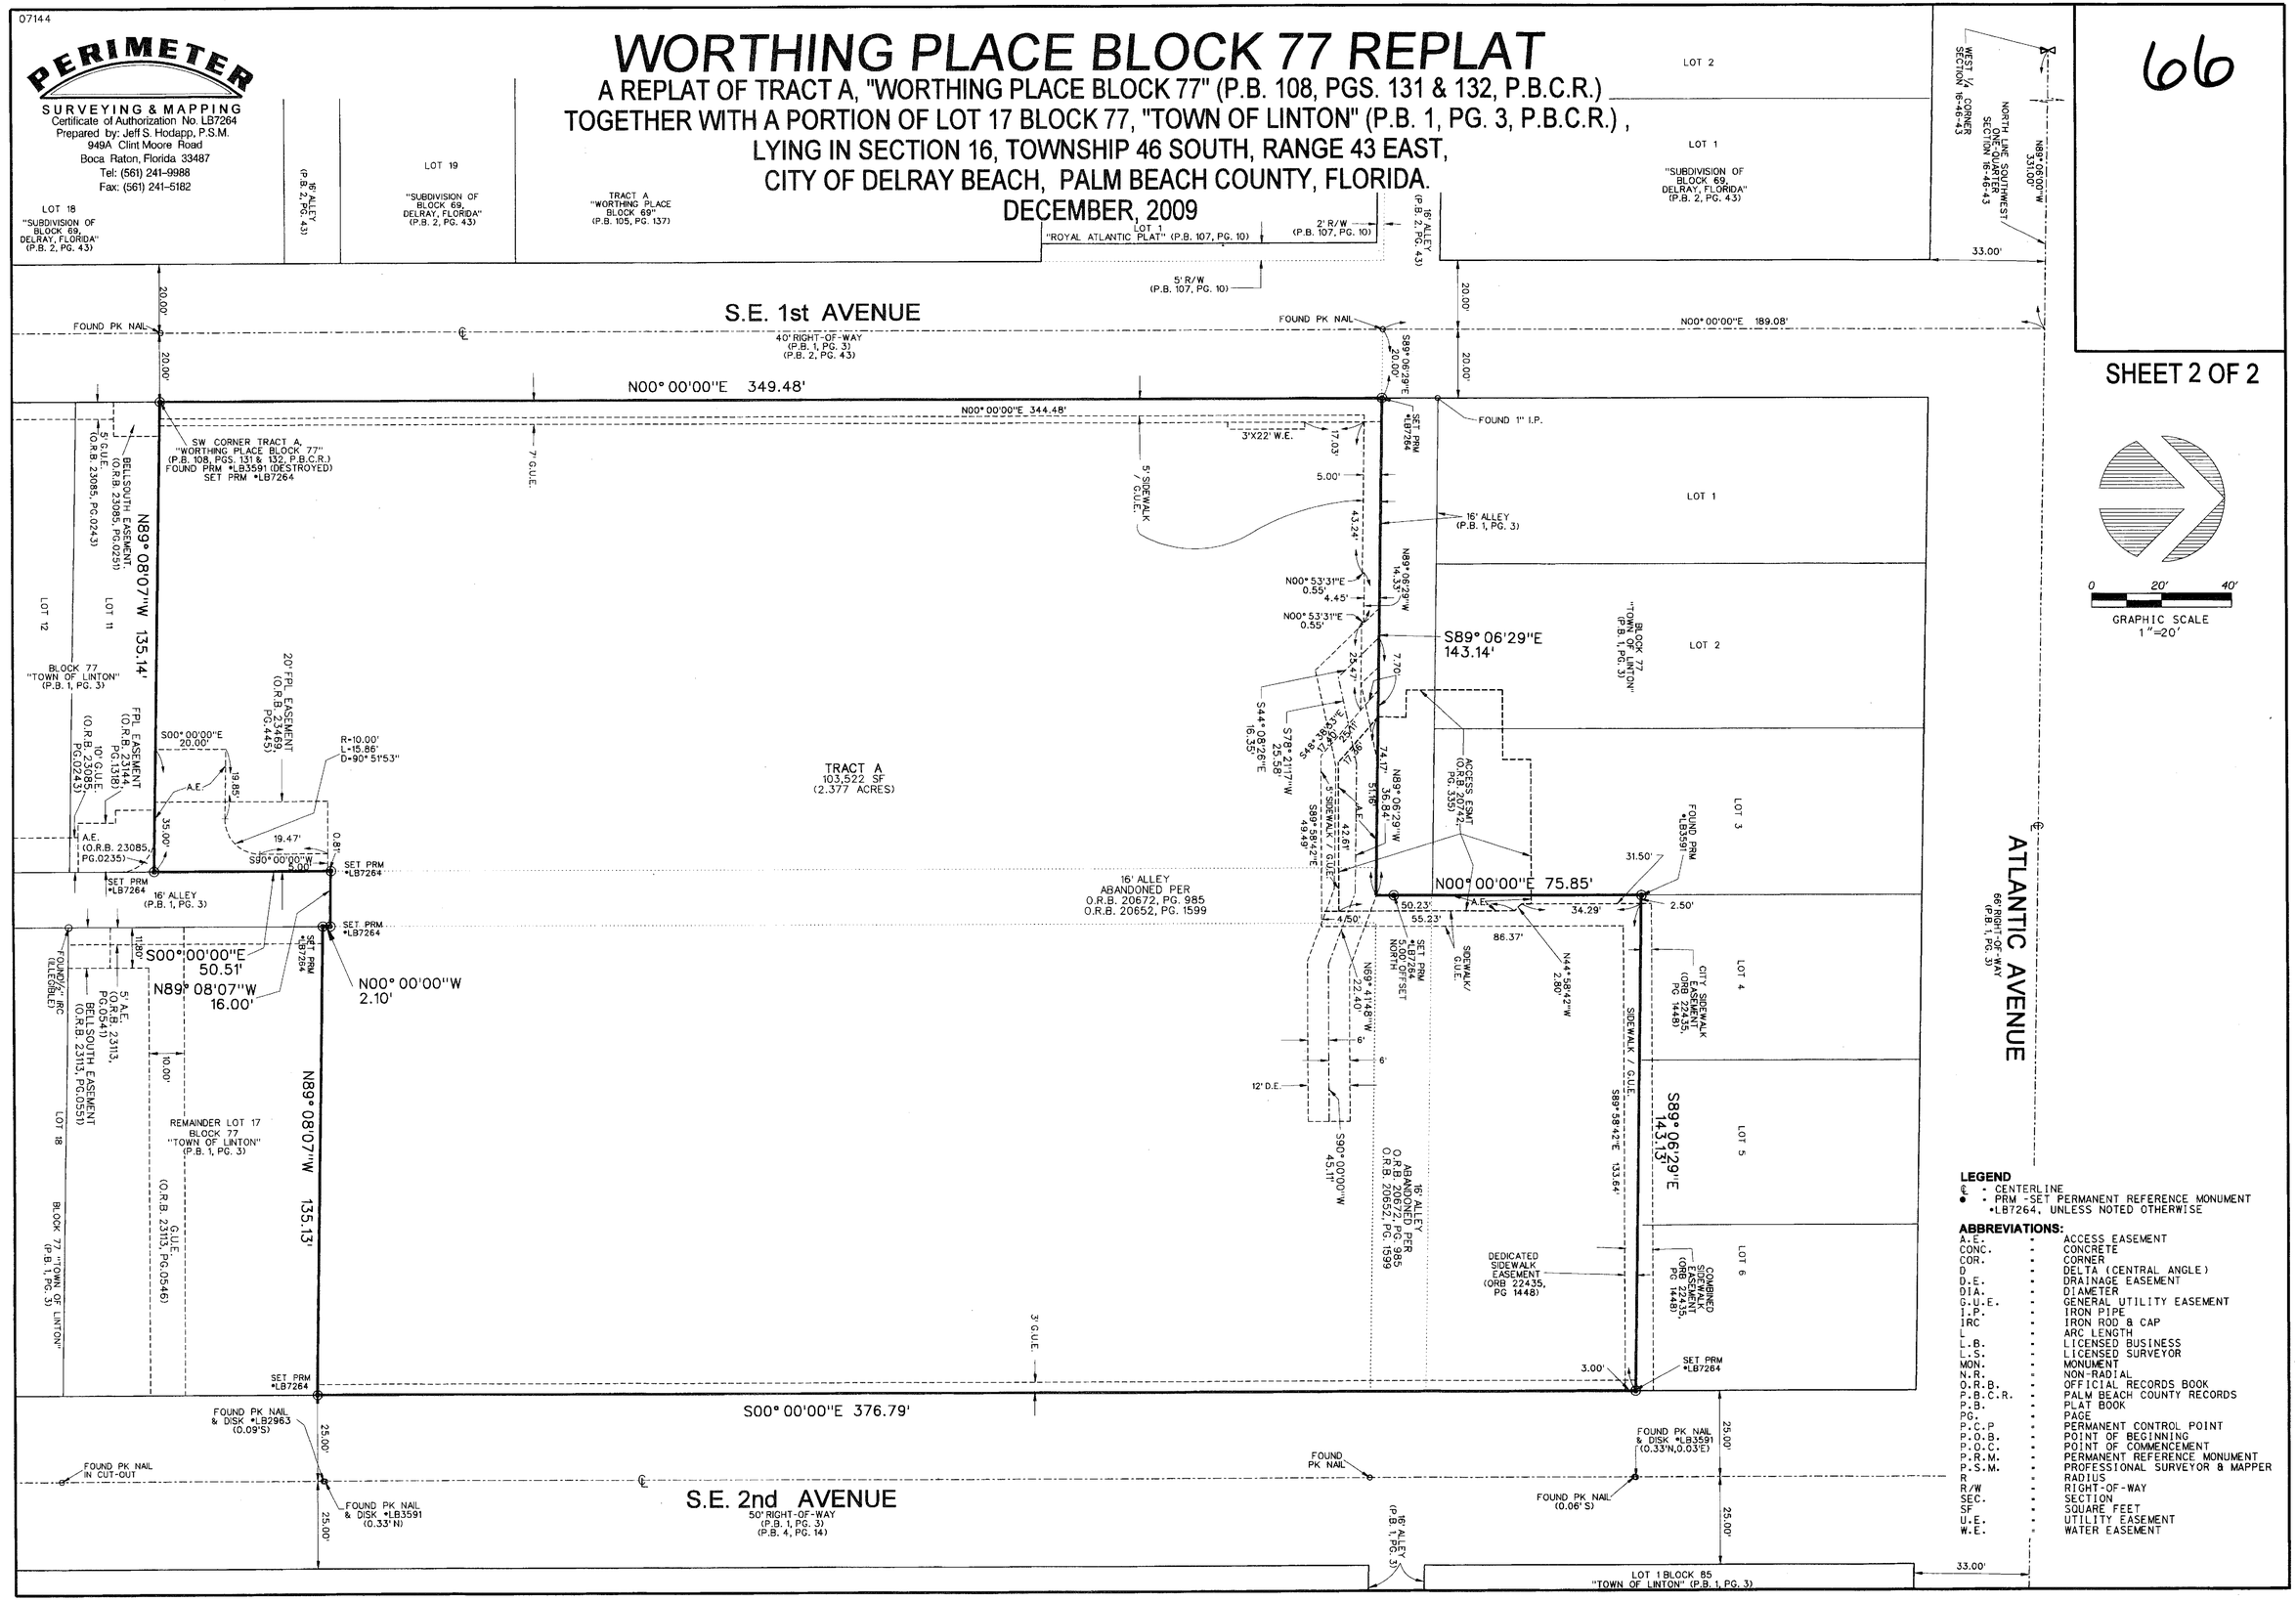

0 20' 40'
GRAPHIC SCALE 1"=20'

LEGEND

℄ - CENTERLINE
● - PRM -SET PERMANENT REFERENCE MONUMENT •LB7264, UNLESS NOTED OTHERWISE

ABBREVIATIONS:

A.E.	-	ACCESS EASEMENT
CONC.	-	CONCRETE
COR.	-	CORNER
D	-	DELTA (CENTRAL ANGLE)
D.E.	-	DRAINAGE EASEMENT
DIA.	-	DIAMETER
G.U.E.	-	GENERAL UTILITY EASEMENT
I.P.	-	IRON PIPE
IRC	-	IRON ROD & CAP
L	-	ARC LENGTH
L.B.	-	LICENSED BUSINESS
L.S.	-	LICENSED SURVEYOR
MON.	-	MONUMENT
N.R.	-	NON-RADIAL
O.R.B.	-	OFFICIAL RECORDS BOOK
P.B.C.R.	-	PALM BEACH COUNTY RECORDS
P.B.	-	PLAT BOOK
PG.	-	PAGE
P.C.P	-	PERMANENT CONTROL POINT
P.O.B.	-	POINT OF BEGINNING
P.O.C.	-	POINT OF COMMENCEMENT
P.R.M.	-	PERMANENT REFERENCE MONUMENT
P.S.M.	-	PROFESSIONAL SURVEYOR & MAPPER
R	-	RADIUS
R/W	-	RIGHT-OF-WAY
SEC.	-	SECTION
SF	-	SQUARE FEET
U.E.	-	UTILITY EASEMENT
W.E.	-	WATER EASEMENT