0960.005

103

HYDER AGR-P.U.D. - PLAT THREE REPLAT

BEING A REPLAT OF A PORTION OF TRACTS 53 THROUGH 76, ACCORDING TO THE PLAT OF PALM BEACH FARMS CO. PLAT NO. 1, AS RECORDED IN PLAT BOOK 2, PAGES 26 THROUGH 28, AND ALL OF TRACTS "L7", "L7A", "OS14" AND "OS15", ACCORDING TO THE PLAT OF HYDER AGR-P.U.D. - PLAT THREE, AS RECORDED IN PLAT BOOK 118, PAGES 77 THROUGH 90, ALL WITHIN THE PUBLIC RECORDS, PALM BEACH COUNTY, FLORIDA, AND LYING WITHIN SECTION 30, TOWNSHIP 46 SOUTH, RANGE 42 EAST, PALM BEACH COUNTY, FLORIDA

SHEET 4 OF 8

THIS INSTRUMENT PREPARED BY
PERRY C. WHITE, P.S.M. 4213, STATE OF FLORIDA
SAND & HILLS SURVEYING, INC.
8461 LAKE WORTH ROAD, SUITE 410
LAKE WORTH, FLORIDA 33467
LB-7741

N

0 10 25 50 100 150

SCALE: 1" = 50'

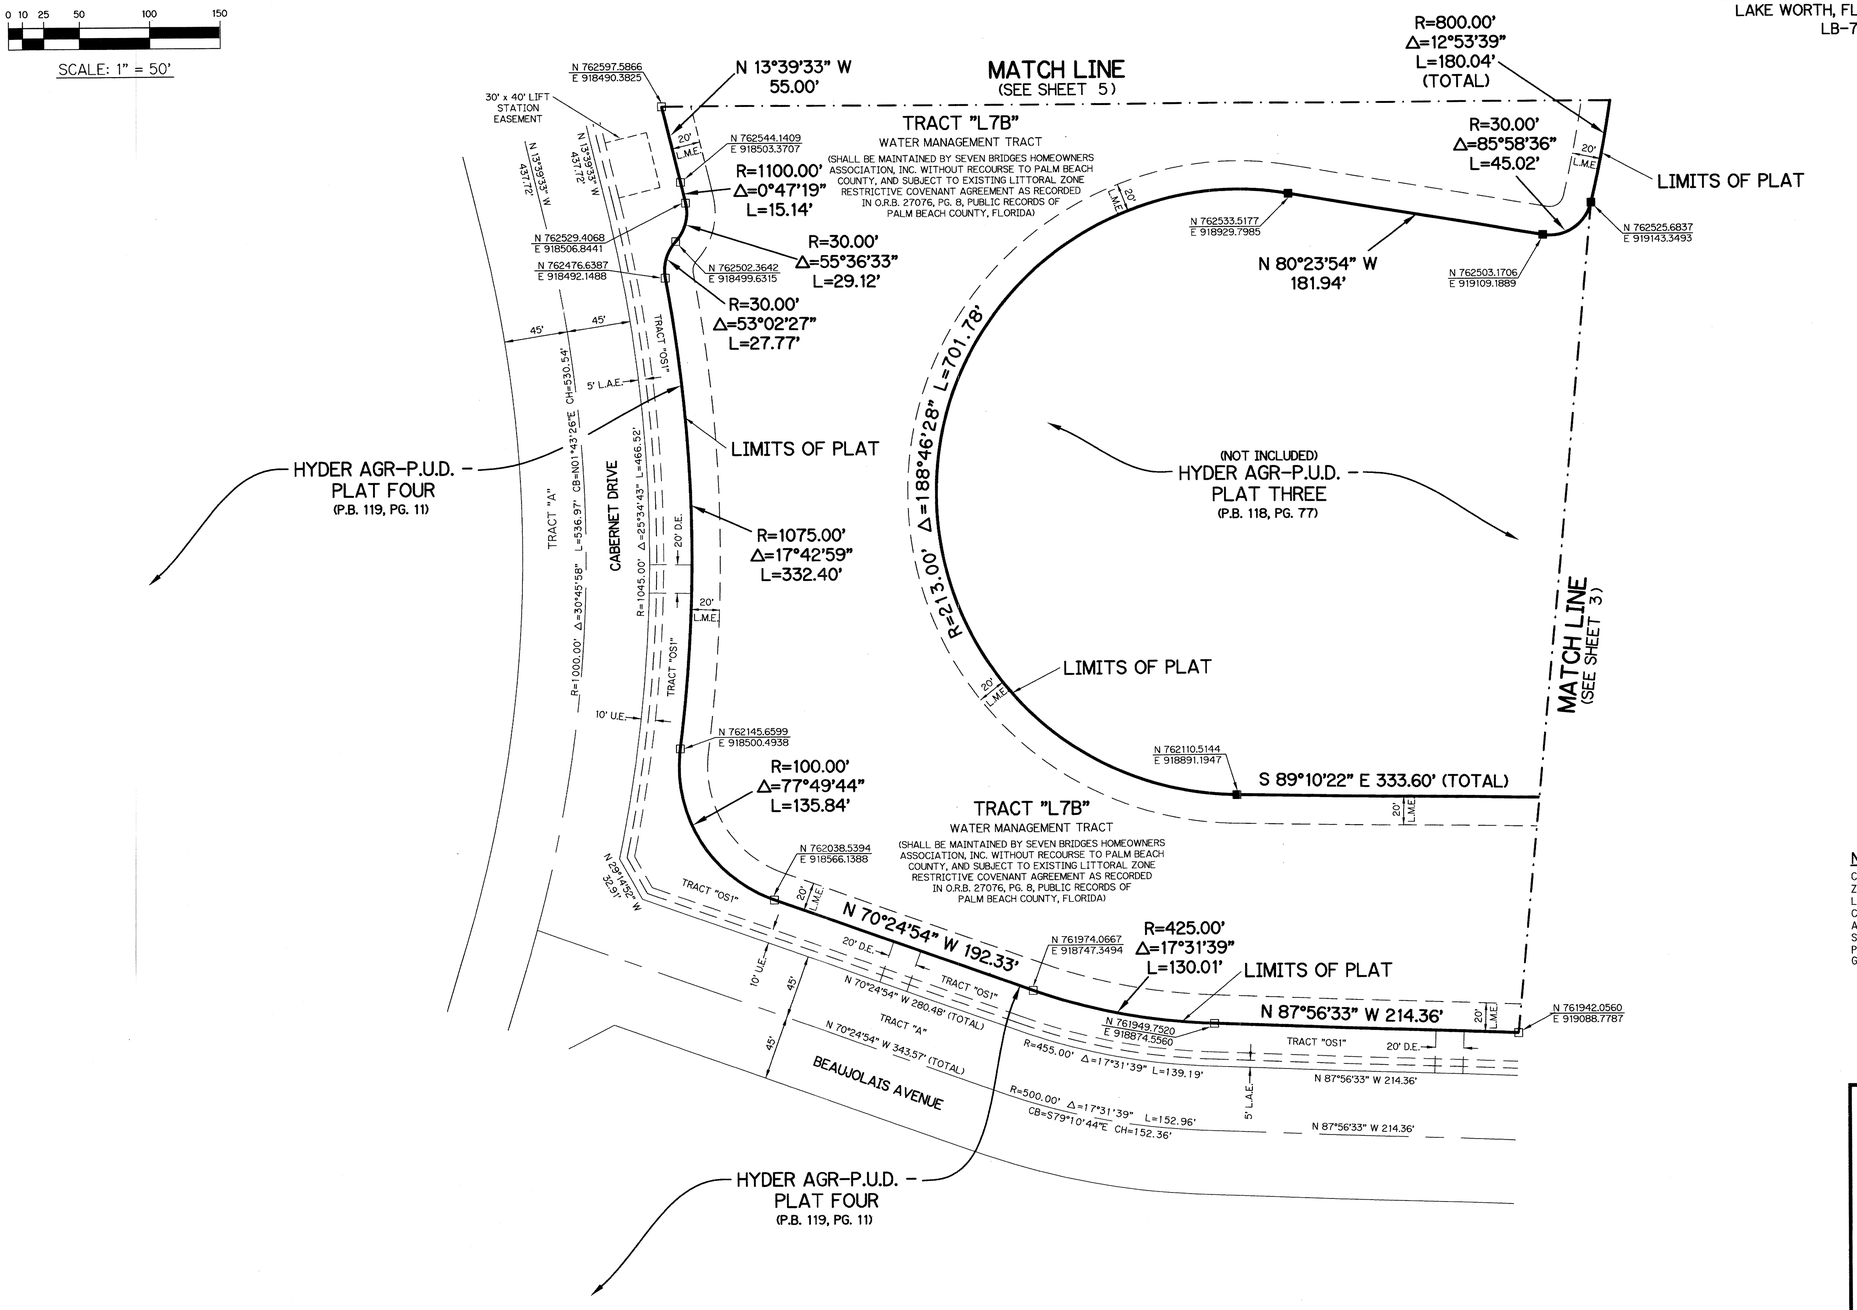

LEGEND:

- ■ – SET PERMANENT REFERENCE MONUMENT 4"X4" CONCRETE MONUMENT WITH 1.5" DISK STAMPED L.B. #7741
- □ – FOUND PERMANENT REFERENCE MONUMENT 4"X4" CONCRETE MONUMENT WITH 1.5" DISK STAMPED L.B. #7741
- ● – SET PERMANENT CONTROL POINT NAIL WITH 1.25" DISK STAMPED L.B. #7741
- ○ – FOUND PERMANENT CONTROL POINT NAIL WITH 1.25" DISK STAMPED L.B. #7741
- AGR – AGRICULTURAL
- Δ – DELTA ANGLE
- B.E. – BUFFER EASEMENT
- CB – CHORD BEARING
- CH – CHORD DISTANCE
- ℄ – CENTERLINE
- D.B. – DEED BOOK
- D.E. – DRAINAGE EASEMENT
- F.P.L. – FLORIDA POWER & LIGHT
- G.E. – GRADING EASEMENT
- L – ARC LENGTH
- L.A.E. – LIMITED ACCESS EASEMENT
- L.M.A.E. – LAKE MAINTENANCE ACCESS EASEMENT
- L.M.E. – LAKE MAINTENANCE EASEMENT
- L.W.D.D. – LAKE WORTH DRAINAGE DISTRICT
- N.R. – NOT RADIAL
- N.T.S. – NOT TO SCALE
- O.R.B. – OFFICIAL RECORD BOOK
- O.E. – MAINTENANCE & ROOF OVERHANG EASEMENT
- P.B.C.U.E. – PALM BEACH COUNTY UTILITY EASEMENT
- P.B. – PLAT BOOK
- P.C.P. – PERMANENT CONTROL POINT
- PGS. – PAGES
- P.O.B. – POINT OF BEGINNING
- P.O.C. – POINT OF COMMENCEMENT
- P.S.M. – PROFESSIONAL SURVEYOR AND MAPPER
- P.U.D. – PLANNED UNIT DEVELOPMENT
- R – RADIUS
- RAD – RADIAL
- R/W – RIGHT-OF-WAY
- R. D. & D. – ROAD, DYKE AND DITCH RESERVATION
- S.T. – SURVEY TIE
- U.E. – UTILITY EASEMENT

N 100000.0000
E 100000.0000 – DENOTES STATE PLANE COORDINATES

NOTE:

COORDINATES SHOWN ARE GRID COORDINATES DATUM = NAD 83 (1990 ADJUSTMENT)
ZONE = FLORIDA EAST ZONE
LINEAR UNIT = U.S. SURVEY FEET
COORDINATE SYSTEM = 1983 STATE PLANE TRANSVERSE MERCATOR PROJECTION
ALL DISTANCES ARE GROUND
SCALE FACTOR = 1.00002237
PLAT BEARING = GRID BEARING
GROUND DISTANCE X SCALE FACTOR = GRID DISTANCE

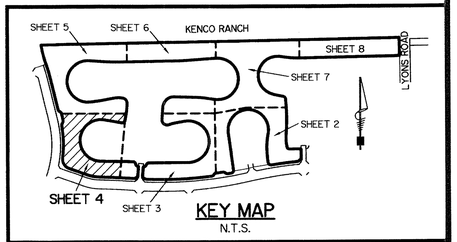

KEY MAP
N.T.S.

SH0178 SHEET 4 OF 8