MILITARY PARK

3RD. NICHOLS ADDITION

IN SW ¼ SEC 24 T. 43 S. R. 42 E.

PALM BEACH COUNTY FLA.

SCALE 1 IN = 40 FT.

72

STATE OF FLORIDA S S
COUNTY OF PALM BEACH

KNOW ALL MEN BY THESE PRESENTS, That the undersigned, owners of the land shown on this Plat hereby declare that they have caused the same to be surveyed and platted and that they dedicate the Streets shown hereon to the use of the Public forever subject to reversionary rights.

Attest: A H Nichols
Martha Nichols

Acknowledged before me this 12th day of October 1925.

W. H. Strickler
Notary Public.

My Commission expires May 14, 1928

STATE OF FLORIDA S.S.
COUNTY OF PALM BEACH

I HEREBY CERTIFY That the attached plat is a true and correct representation of a survey made under my direction, and that it is accurate to the best of my knowledge and belief.

H. B. Kimball
SURVEYOR.

Subscribed and sworn to before me at West Palm Beach, Florida, this the 13th day of Feb A.D. 1925.

T. H. Clifford
Notary Public.

My commission expires Sept 11, 1928

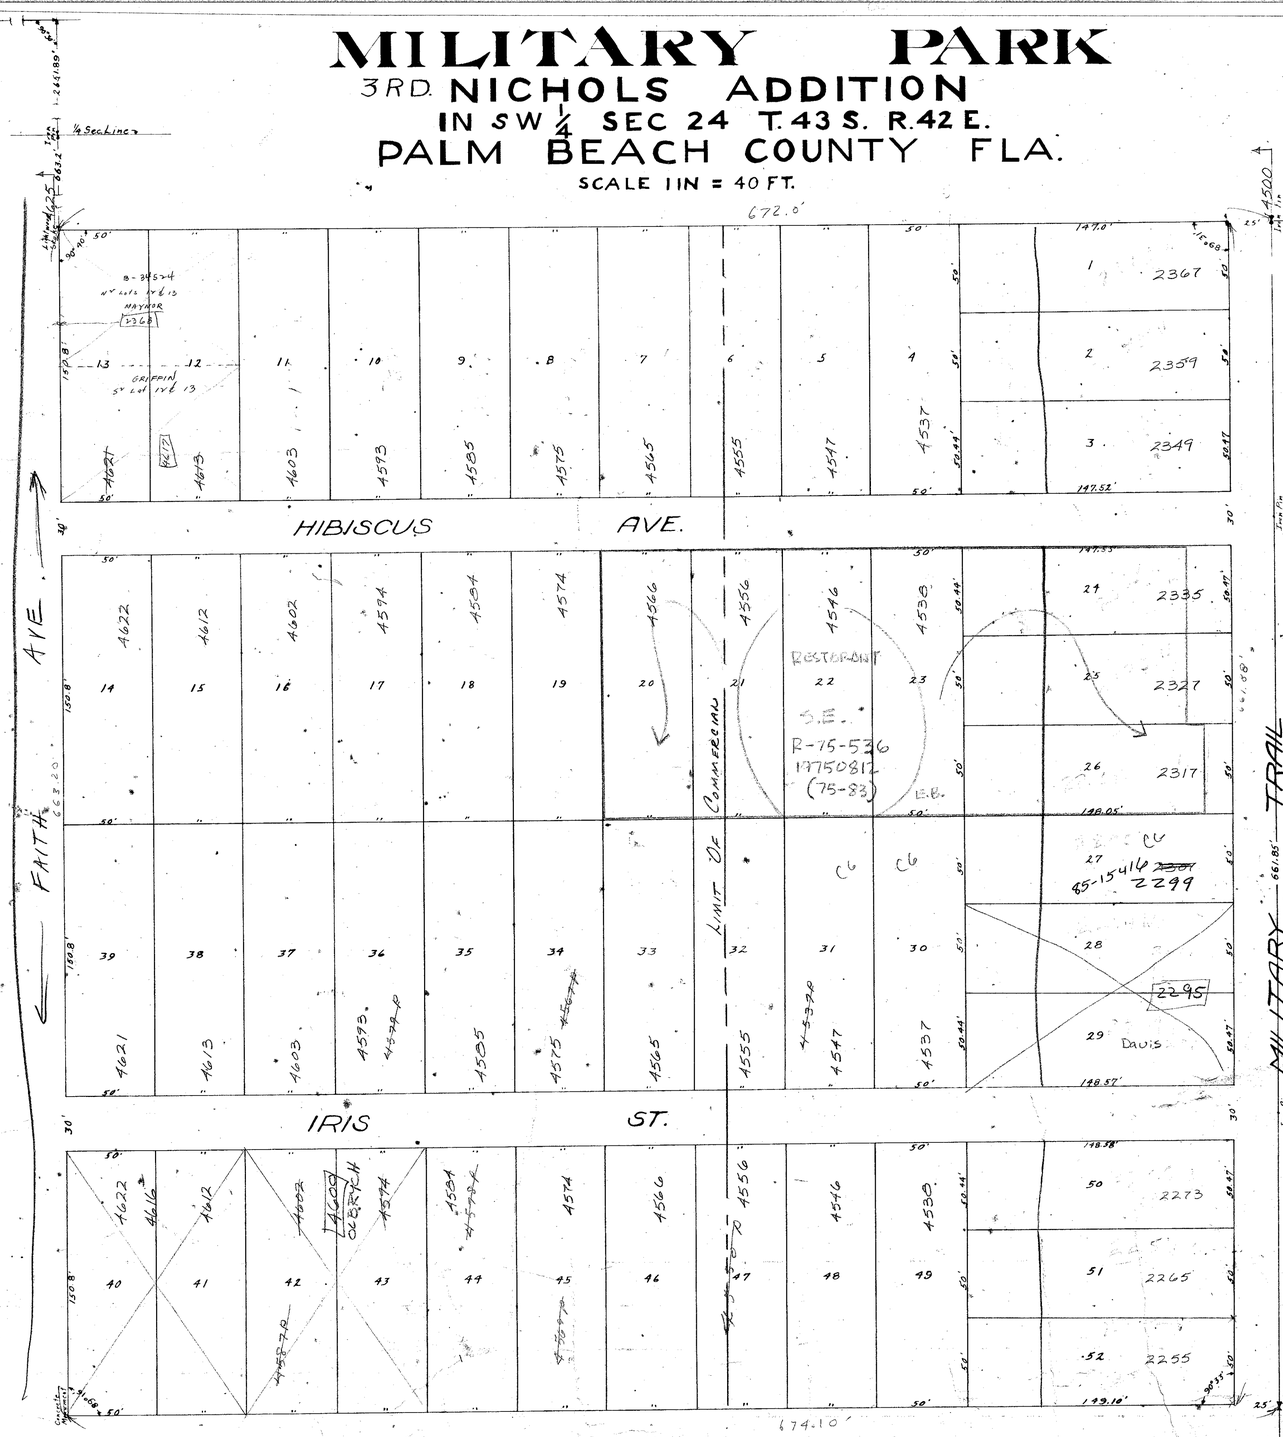

SP. 13 April 25 13 April 25 11 Plate 72 Record Verified Clerk Circuit Court

11/72

24/43/42

28 11/72