MORSE SENIORS CAMPUS TRACTS B AND C REPLAT

BEING A REPLAT OF TRACTS B AND C OF MORSE SENIORS CAMPUS , AS RECORDED IN PLAT BOOK 99, PAGES 24 THROUGH 26, PUBLIC RECORDS OF PALM BEACH COUNTY, FLORIDA, LYING IN SECTION 12, TOWNSHIP 43 SOUTH, RANGE 42 EAST, CITY OF WEST PALM BEACH, PALM BEACH COUNTY, FLORIDA.

SHEET 2 OF 3

15

COUNTY OF PALM BEACH)
) SS
STATE OF FLORIDA)

THIS PLAT WAS FILED FOR RECORD AT _____ .M. THIS _____ DAY OF _____, 2015, AND DULY RECORDED IN PLAT BOOK NO. _____, ON PAGE _____ THRU _____

SHARON R. BOCK,
CLERK AND COMPTROLLER

BY: _____, D.C.

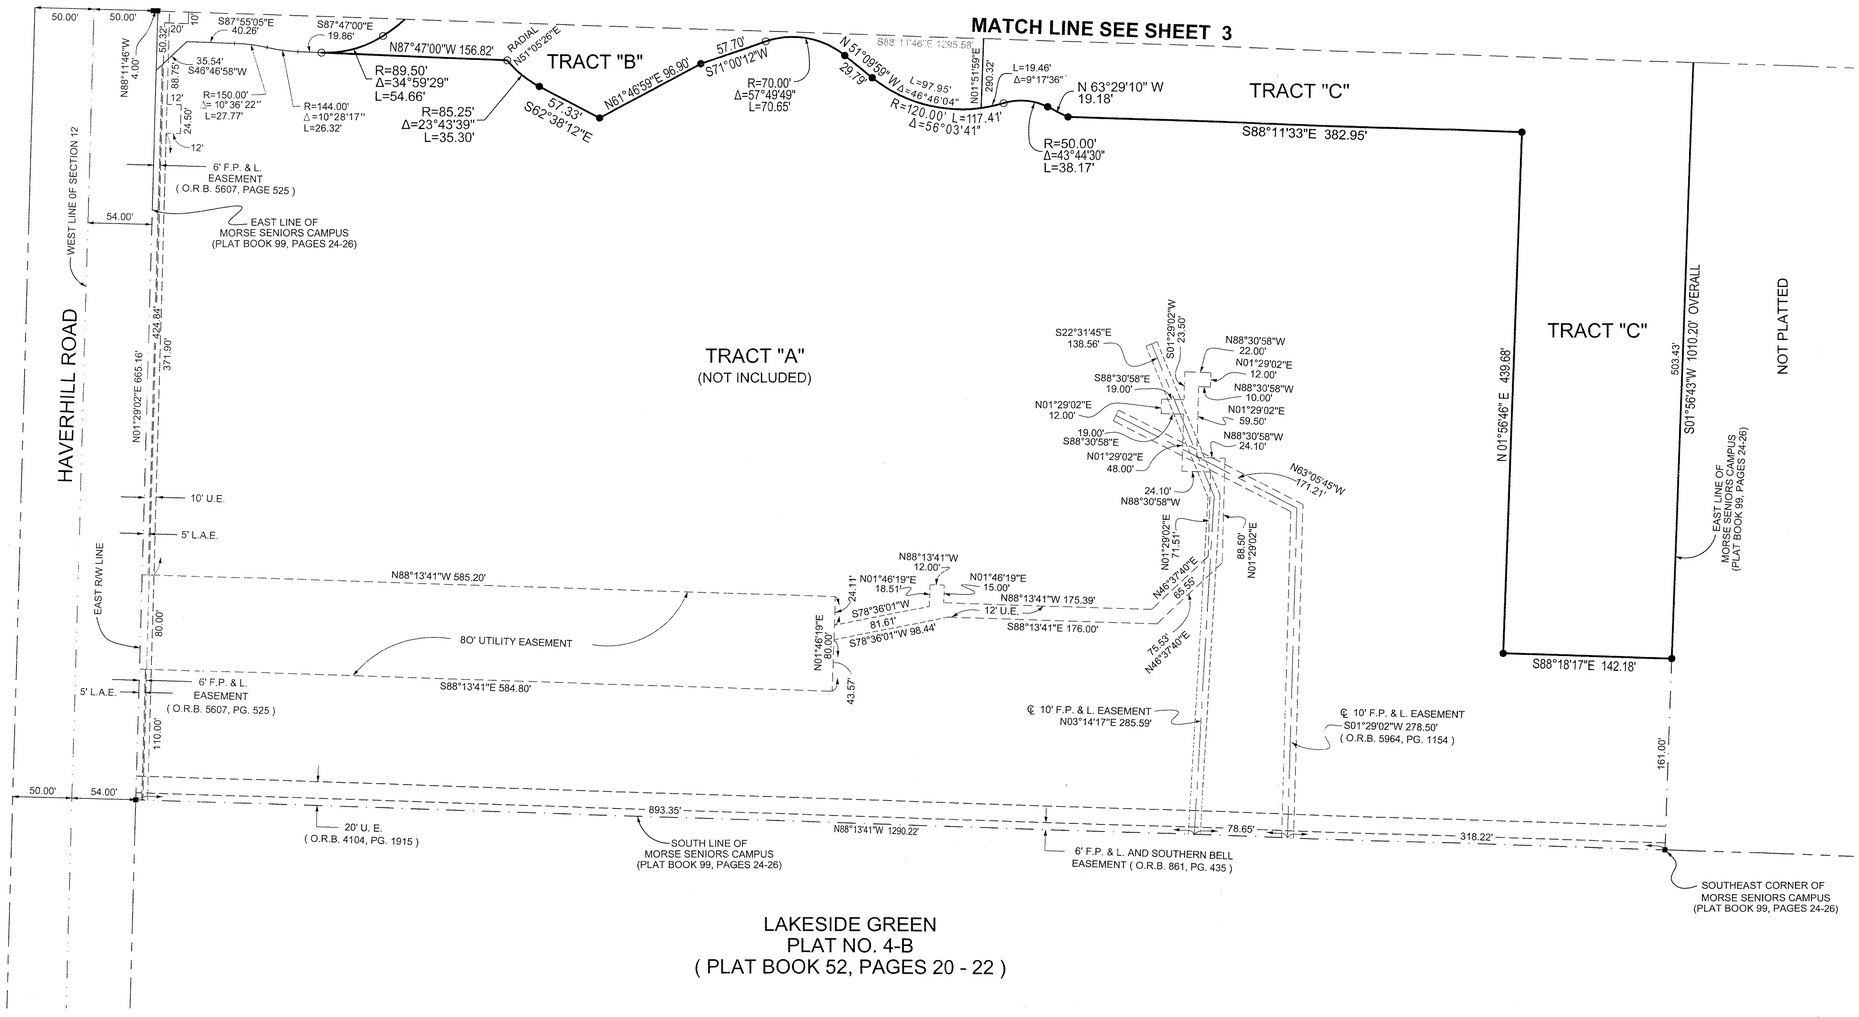

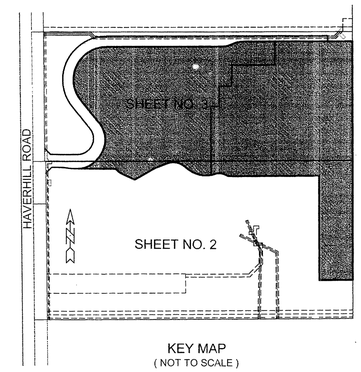

KEY MAP
(NOT TO SCALE)

60 0 60 120 180

Scale 1" = 60'

SHEET 2 OF 3

MICHAEL B. SCHORAH & ASSOCIATES, INC.
1850 FOREST HILL BLVD., SUITE 206
WEST PALM BEACH, FLORIDA 33406
EB# 2438 TEL. (561) 968-0080 FAX. (561) 642-9726 LB# 2438

MORSE SENIORS CAMPUS
TRACTS B AND C REPLAT