215 MACFARLANE PLAT

BEING A REPLAT OF THE NORTH 125.0 FEET OF LOT 6, BLOCK L, REPLAT OF BLOCKS L, M & N, JOHN B. REID'S VILLAGE, ACCORDING TO THE PLAT THEREOF AS RECORDED IN PLAT BOOK 23, PAGE 137 (P.R.P.B.CO.), BEING IN SECTION 16, TOWNSHIP 46 SOUTH, RANGE 43 EAST, CITY OF DELRAY BEACH, PALM BEACH COUNTY, FLORIDA

DECEMBER 2016
SHEET 2 OF 2

THIS INSTRUMENT WAS PREPARED BY PAUL D. ENGLE, IN THE OFFICE OF O'BRIEN, SUITER & O'BRIEN, INC., 955 N.W. 17TH AVENUE, SUITE K-1, DELRAY BEACH, FLORIDA 33445 (561) 276-4501

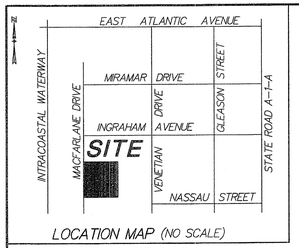

LOCATION MAP (NO SCALE)

34

COUNTY OF PALM BEACH
STATE OF FLORIDA

THIS PLAT WAS FILED FOR RECORD AT _____
THIS _____ DAY OF _____
20____ AND DULY RECORDED IN PLAT BOOK NO. _____
ON PAGE _____
SHARON R. BOCK, CLERK AND COMPTROLLER
BY _____ D.C.

SCALE: 1" = 10'

0' 10' 20' 30'

LEGEND:

℄ = CENTERLINE

P.R.M. = PERMANENT REFERENCE MONUMENT (4"X4" CONCRETE MONUMENT STAMPED "PRM LB3513) UNLESS STATED OTHERWISE

P.R.P.B.CO. = PUBLIC RECORDS OF PALM BEACH COUNTY

SECTION 16/46/43 = SECTION 16, TOWNSHIP 46 SOUTH, RANGE 43 EAST

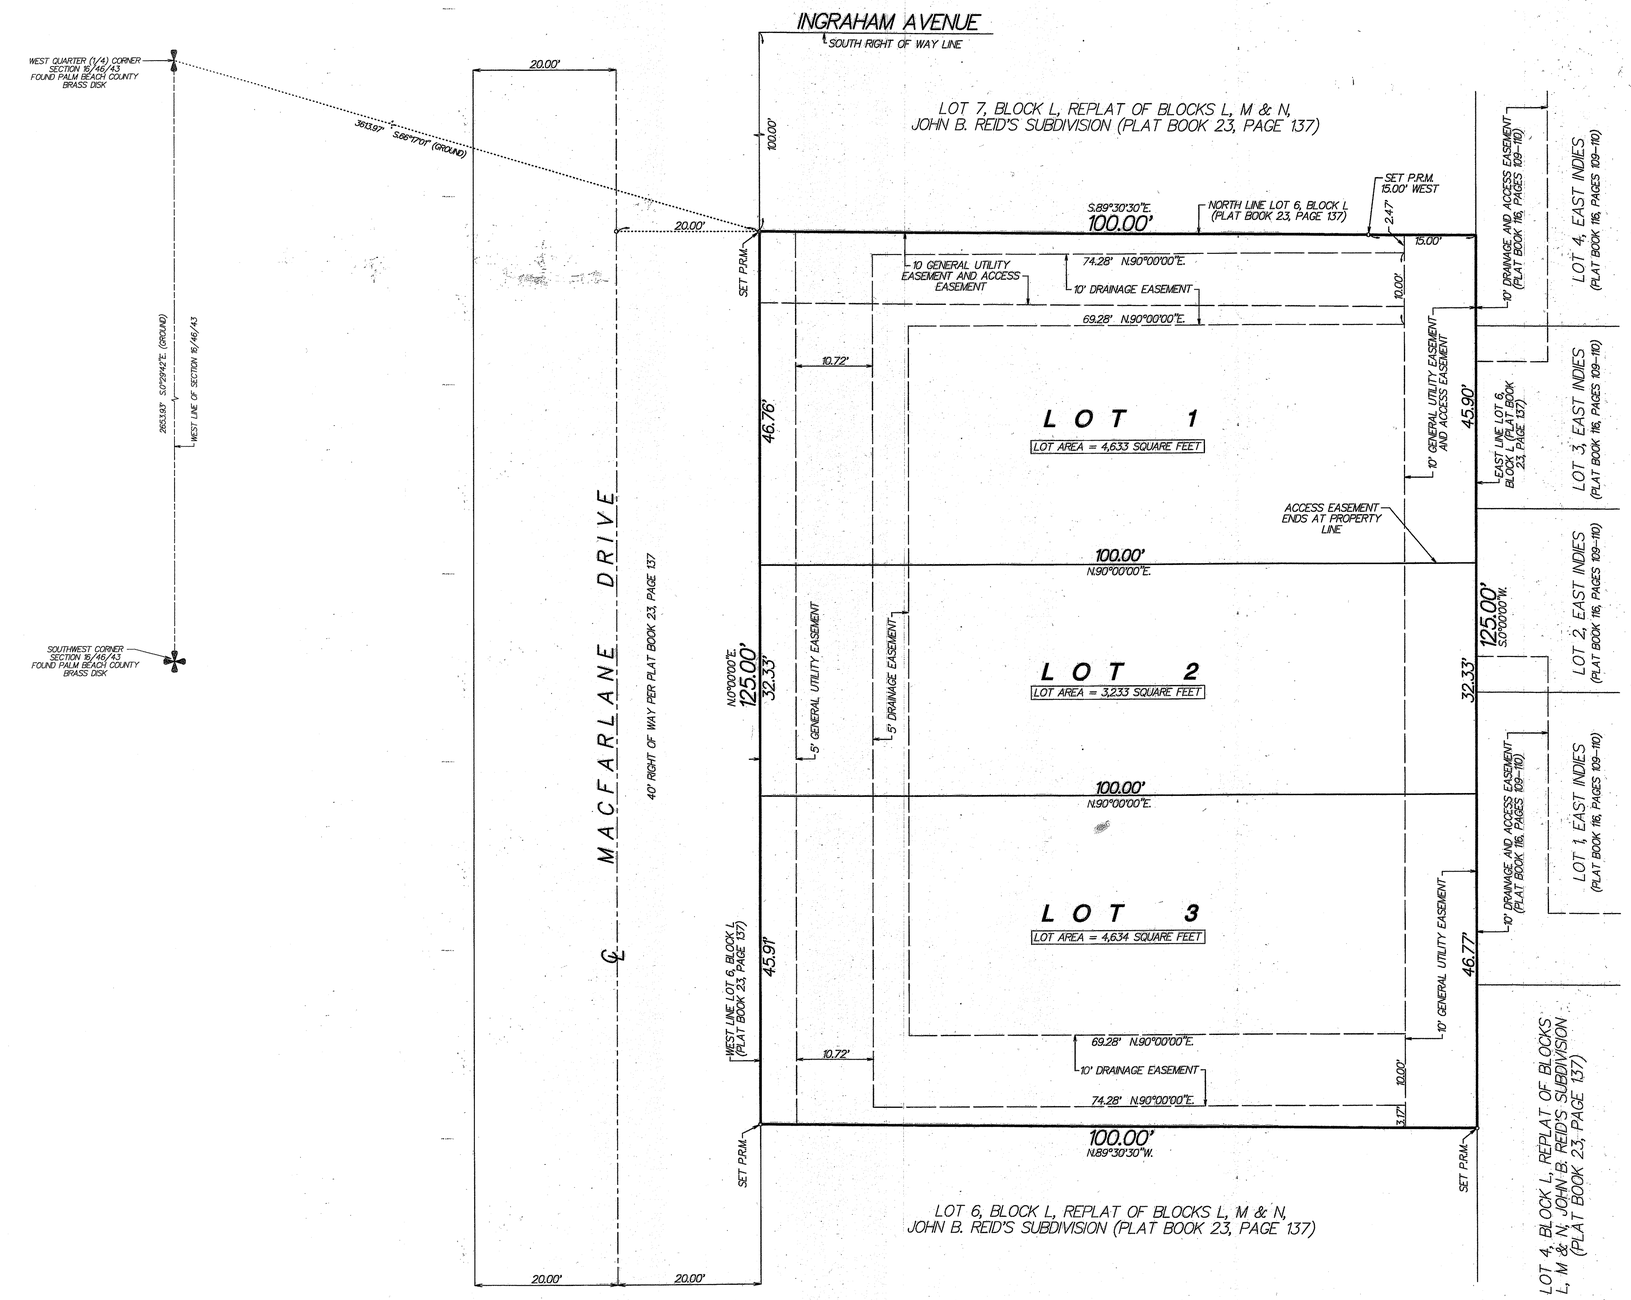

Z:\Data\Drawings\GENERAL DATA\Working\215 MACFARLANE SHEET 2 - 10/3/2016 - 10:40 AM - Scale 1 : 1.0000