DELRAY MEDICAL PARCEL

A REPLAT OF PARCEL "A", DELRAY OUTPATIENT PROPERTIES PLAT, ACCORDING TO THE PLAT THEREOF, AS RECORDED IN PLAT BOOK 99, PAGES 197 THROUGH 201 OF THE PUBLIC RECORDS OF PALM BEACH COUNTY, FLORIDA, LYING IN SECTION 24, TOWNSHIP 46 SOUTH, RANGE 42 EAST, CITY OF DELRAY BEACH, PALM BEACH COUNTY FLORIDA.

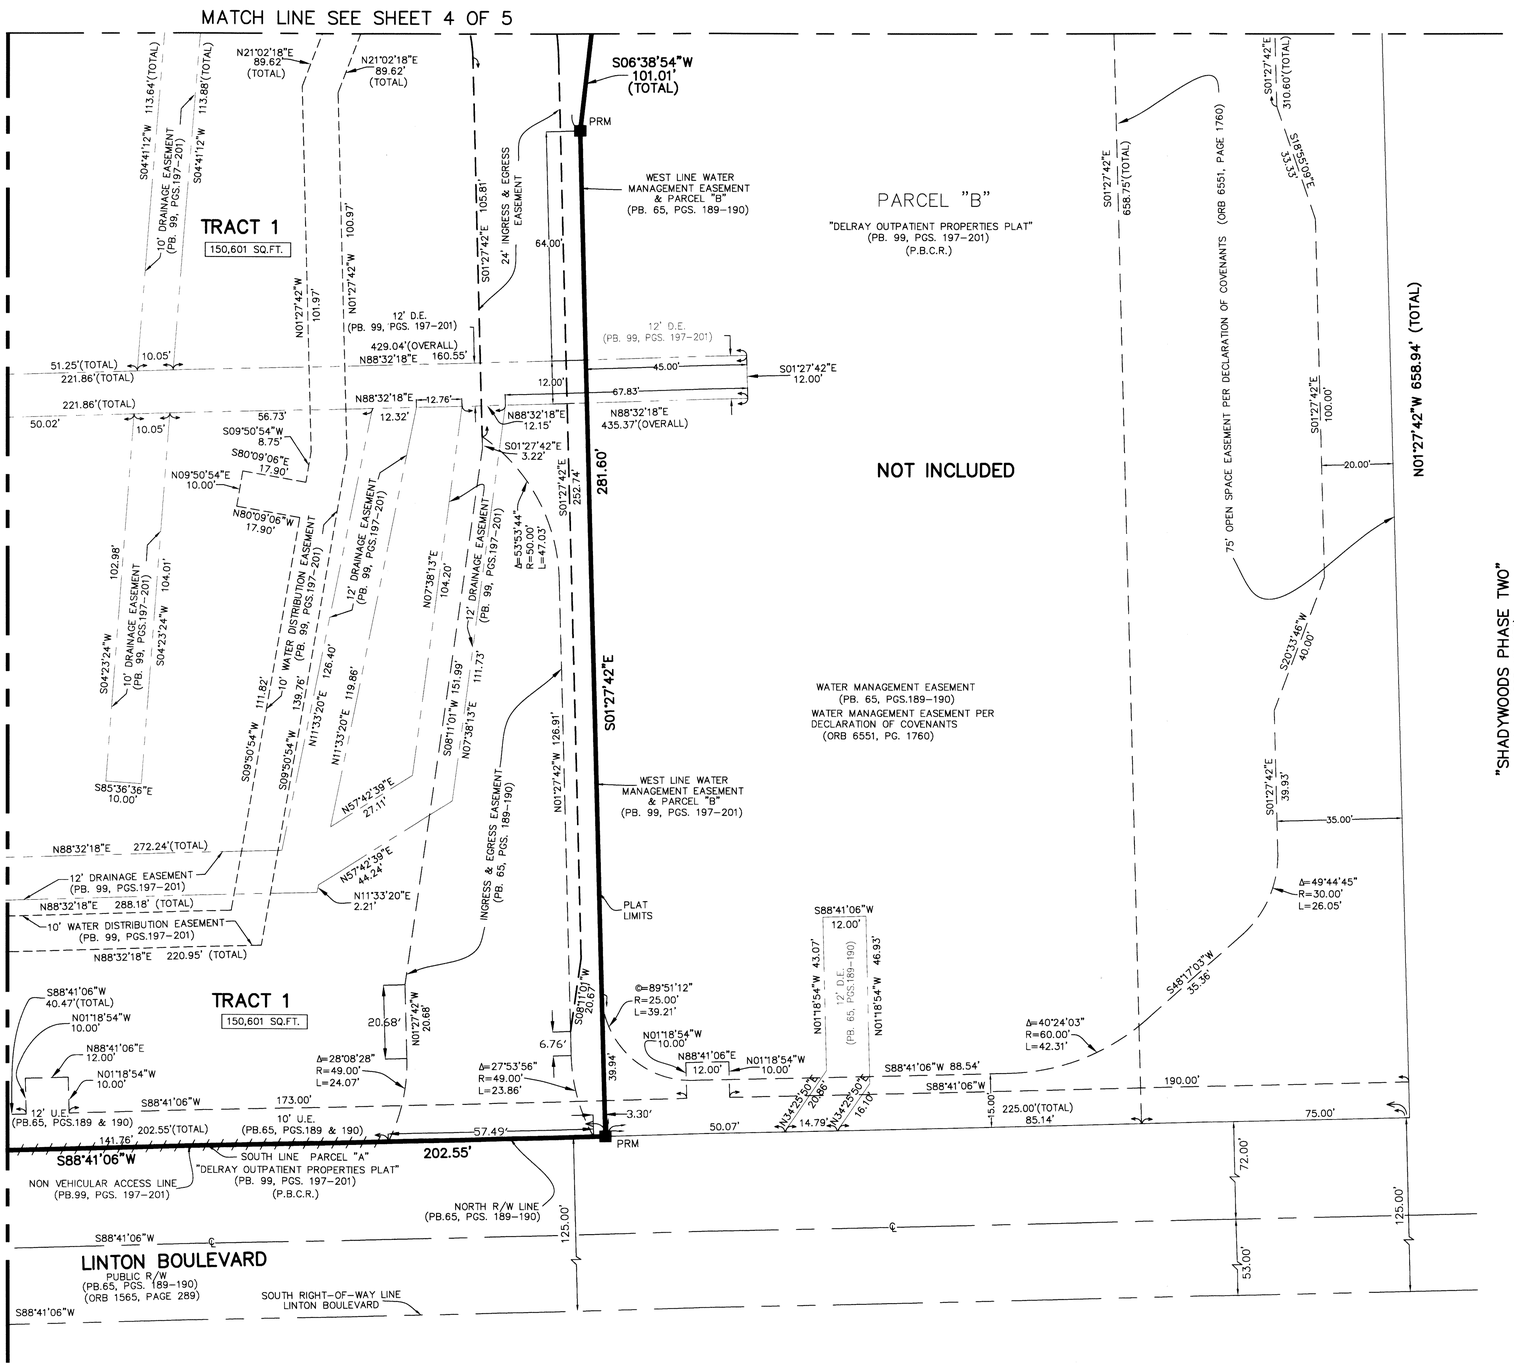

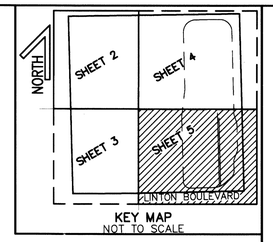

191

STATE OF FLORIDA
COUNTY OF PALM BEACH
THIS PLAT WAS FILED FOR RECORD AT _____ M.
THIS ____ DAY OF _____
A.D. 20__ AND DULY RECORDED IN PLAT BOOK _____ ON PAGES _____ THRU _____.

SHARON R. BOCK
CLERK CIRCUIT COURT

BY: _____
DEPUTY CLERK

SHEET 5 OF 5

THIS INSTRUMENT WAS PREPARED BY
JEFFERY R. WAGNER, PLS
OF
CAULFIELD and WHEELER, INC.
ENGINEERS – PLANNERS – SURVEYORS
7900 GLADES ROAD, SUITE 100
BOCA RATON, FLORIDA 33434 – (561)392–1991

NORTH
GRAPHIC SCALE
20 0 10 20 40 80
(IN FEET)
1 inch = 20 ft.