BOYNTON BEACH MEMORIAL PARK PLAT 3

BEING A REPLAT OF A PORTION OF LOT 5, SECTION 33, TOWNSHIP 45 SOUTH, RANGE 43 EAST (P.B. 1, PG. 4); A PORTION OF MUNICIPAL CEMETERY (P.B. 21, PG. 84); A PORTION OF BOYNTON BEACH MEMORIAL PARK (P.B. 27, PG. 186); A PORTION OF BOYNTON BEACH MEMORIAL PARK ADDITION NO. 1 (P.B. 30, PG.'S 154–155) AND A PORTION OF BOYNTON BEACH MEMORIAL PARK ADDITION NO. 2 (P.B. 114, PG. 9) ALL BEING IN SECTION 33, TOWNSHIP 45 SOUTH, RANGE 43 EAST, CITY OF BOYNTON BEACH, PALM BEACH COUNTY, FLORIDA.

SHEET 3 OF 3
MAY 2017

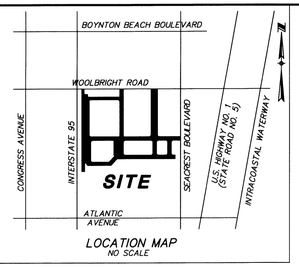

LOCATION MAP
NO SCALE

CURVE DATA				
CURVE#	ARC LENGTH	CENTRAL ANGLE	RADIUS	CHORD BEARING
C–1	17.28'	90°00'00"	11.00'	S.44°55'27"E.
C–2	18.06'	90°00'00"	11.50'	S.44°52'49"E.
C–3	18.06'	90°00'00"	11.50'	S.45°07'11"W.

LINE DATA		
LINE #	DISTANCE	BEARING
L–1	15.50'	S.89°52'49"E.
L–2	12.24'	S.0°07'11"W.

INDEX MAP
NO SCALE

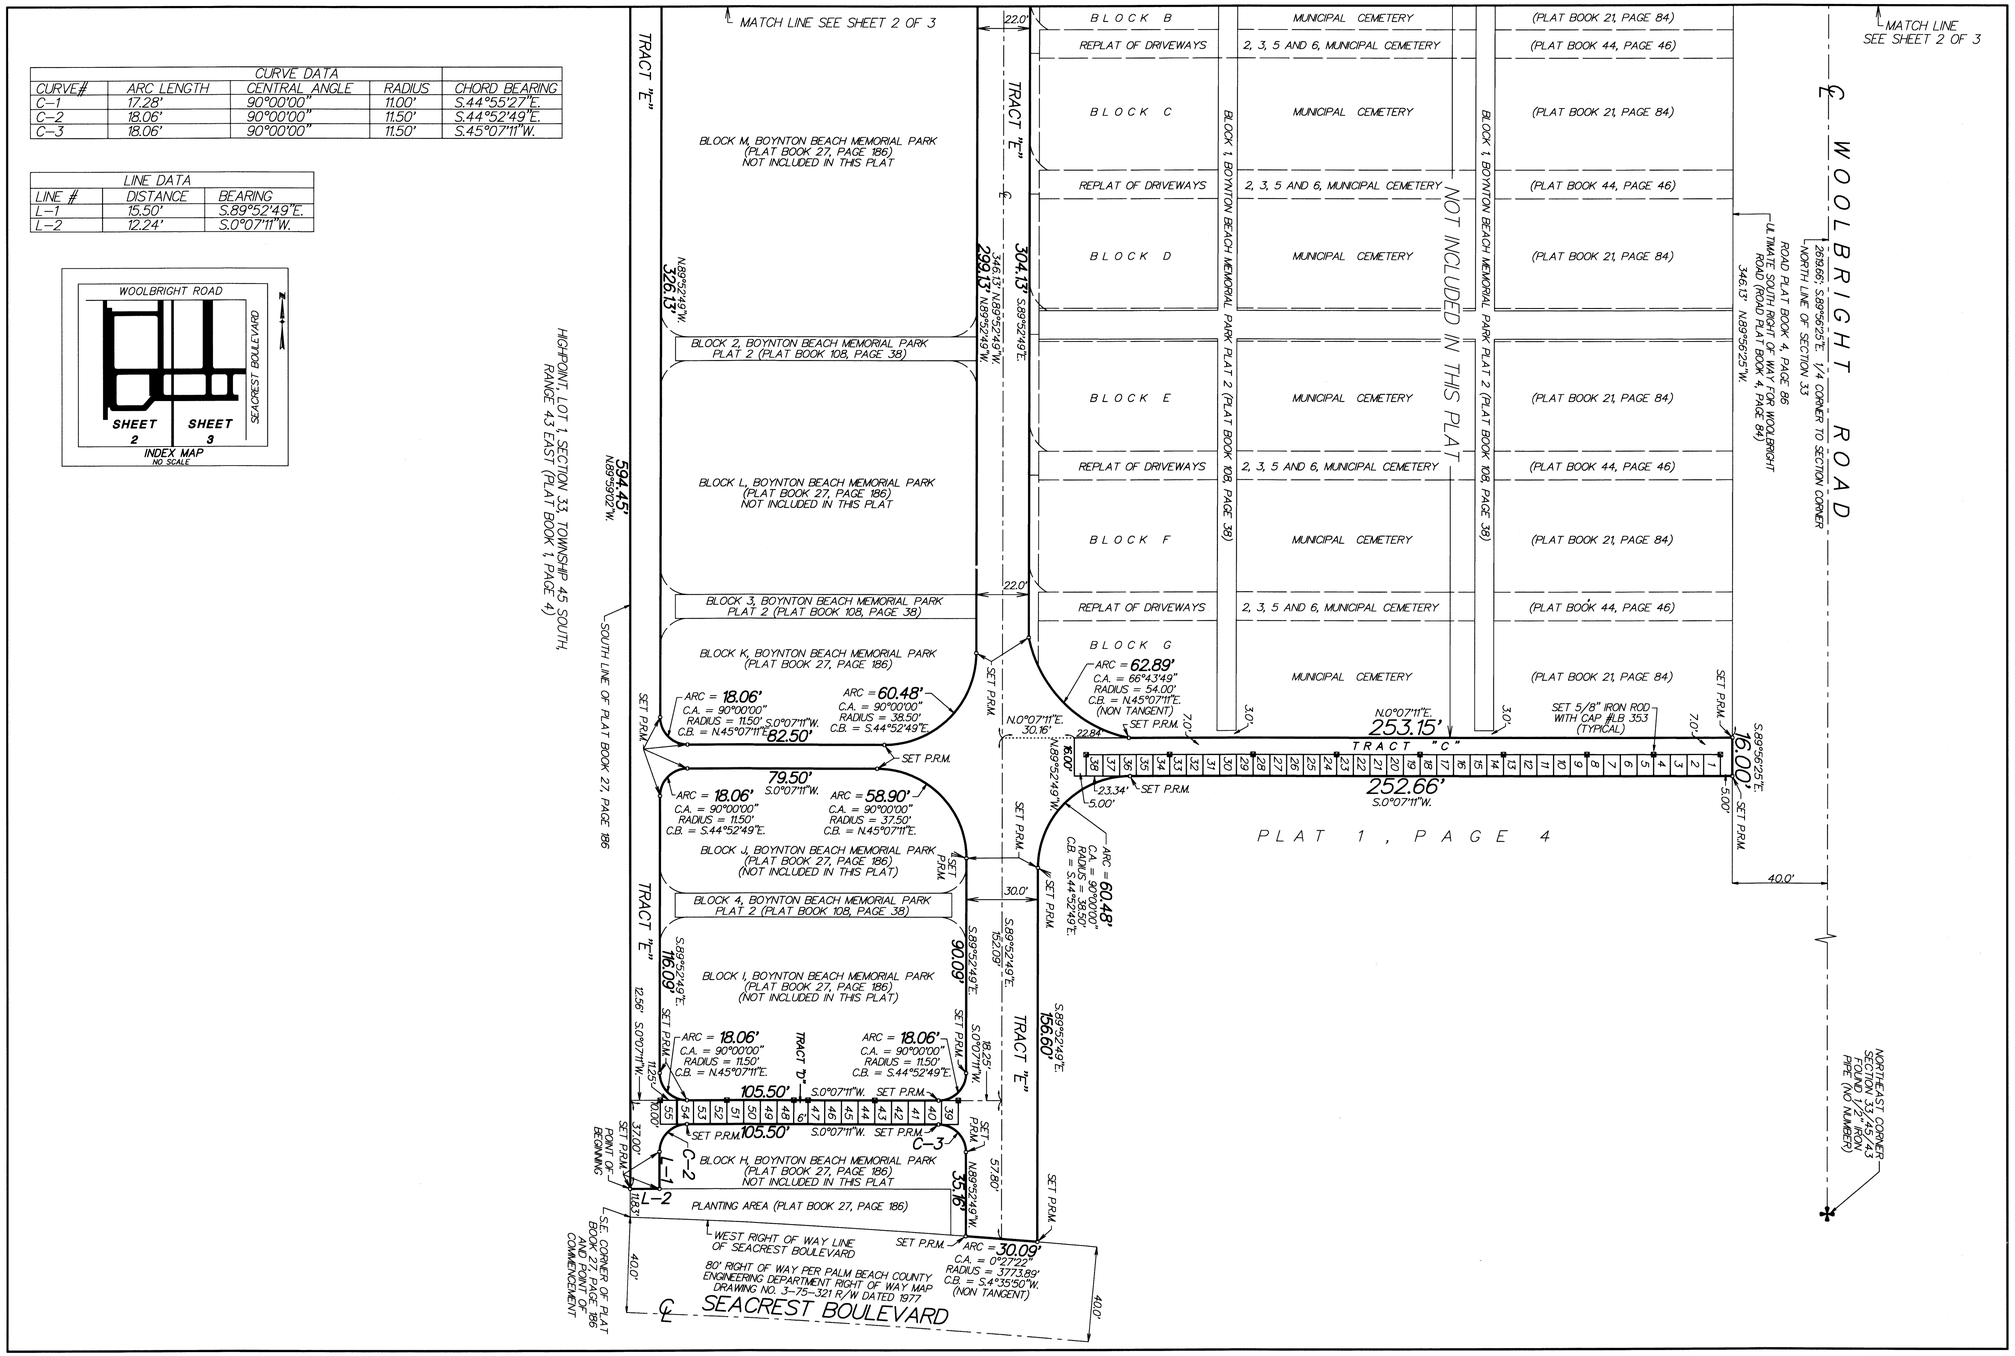

101

COUNTY OF PALM BEACH
STATE OF FLORIDA

THIS PLAT WAS FILED FOR RECORD AT _____
THIS _____ DAY OF _____,
20____, AND DULY RECORDED IN PLAT BOOK NO. _____ ON PAGE _____
SHARON BOCK, CLERK OF CIRCUIT COURT
BY _____ D.C.

SCALE: 1" = 30'
0' 30' 60'

LEGEND:

℄ = CENTERLINE
P.B. = PLAT BOOK
PG. = PAGE
P.C. = POINT OF CURVATURE
C.A. = CENTRAL ANGLE
C.B. = CHORD BEARING
SECTION 33/45/43 = SECTION 33, TOWNSHIP 45 SOUTH, RANGE 43 EAST
P.R.M. = PERMANENT REFERENCE MONUMENT (4" X 4" CONCRETE MONUMENT STAMPED "LB 353")

TYPICAL PLOT SIZE
NOTE: ALL INTERIOR ANGLES ARE 90° UNLESS STATED OTHERWISE

Z:\28-84.dwg, 11/22/2016 - 10:57 AM, Scale: 1:300.0000