INTEGRA RYBOVICH

A REPLAT OF SAFE HARBOR RYBOVICH PLAT PARCEL 2

A PARCEL OF LAND IN SECTIONS 3, 4 AND 10, TOWNSHIP 43 SOUTH, RANGE 43 EAST, CITY OF WEST PALM BEACH, PALM BEACH COUNTY, FLORIDA

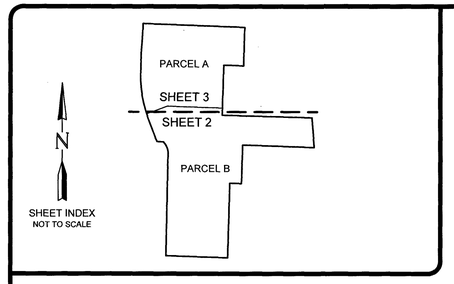

77

STATE OF FLORIDA

COUNTY OF PALM BEACH

This plat was filed for record at _____ _M, this _____ day of _____, 2026 and duly recorded in Plat Book No. _____, on Pages _____ to _____.

Michael A. Caruso, Clerk & Comptroller

By: _____

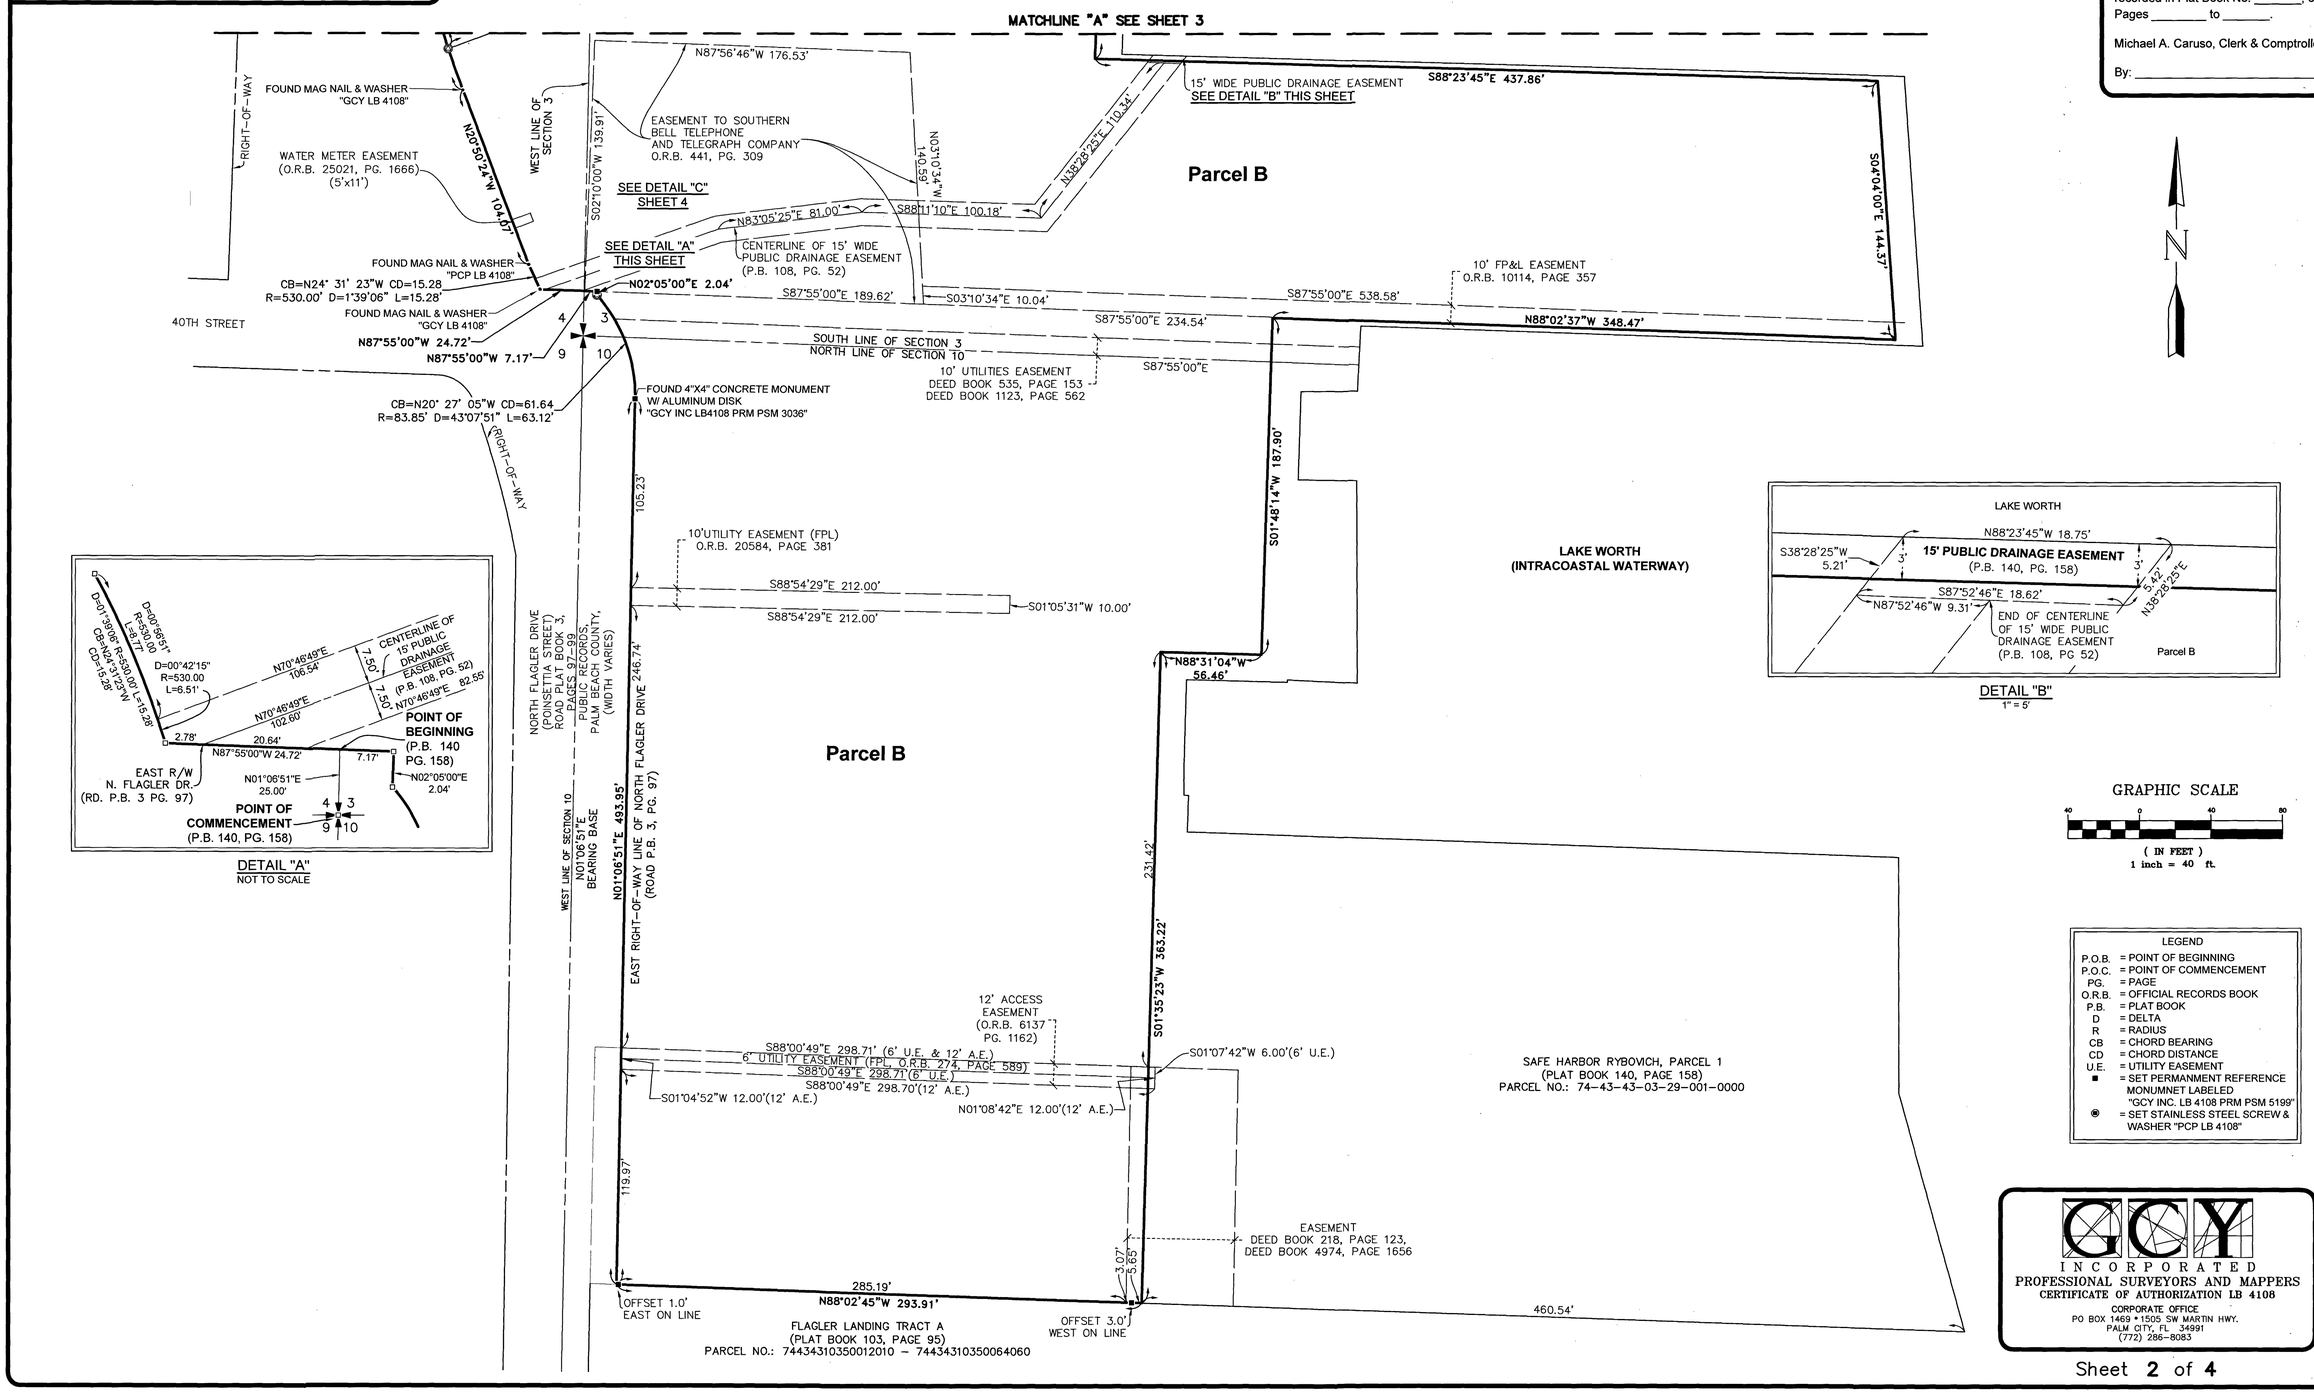

LEGEND

P.O.B.	= POINT OF BEGINNING
P.O.C.	= POINT OF COMMENCEMENT
PG.	= PAGE
O.R.B.	= OFFICIAL RECORDS BOOK
P.B.	= PLAT BOOK
D	= DELTA
R	= RADIUS
CB	= CHORD BEARING
CD	= CHORD DISTANCE
U.E.	= UTILITY EASEMENT
■	= SET PERMANMENT REFERENCE MONUMNET LABELED "GCY INC. LB 4108 PRM PSM 5199"
◉	= SET STAINLESS STEEL SCREW & WASHER "PCP LB 4108"

INCORPORATED
PROFESSIONAL SURVEYORS AND MAPPERS
CERTIFICATE OF AUTHORIZATION LB 4108
CORPORATE OFFICE
PO BOX 1469 • 1505 SW MARTIN HWY.
PALM CITY, FL 34991
(772) 286-8083