AVENIR – POD 17

BEING A REPLAT OF A PORTION OF PARCEL A–1, AVENIR, AS RECORDED IN PLAT BOOK 127, PAGES 85 THROUGH 109, TOGETHER WITH A PORTION OF TRACT RBE4, AVENIR – POD 20, AS RECORDED IN PLAT BOOK 135, PAGES 113 THROUGH 123, TOGETHER WITH A PORTION OF TRACT RBE3, AVENIR – SPINE ROAD 6, AS RECORDED IN PLAT BOOK 135, PAGES 189 THROUGH 191, ALL OF THE PUBLIC RECORDS OF PALM BEACH COUNTY, FLORIDA, LYING IN SECTIONS 8, 9, 16 AND 17, TOWNSHIP 42 SOUTH, RANGE 41 EAST, CITY OF PALM BEACH GARDENS, PALM BEACH COUNTY, FLORIDA.
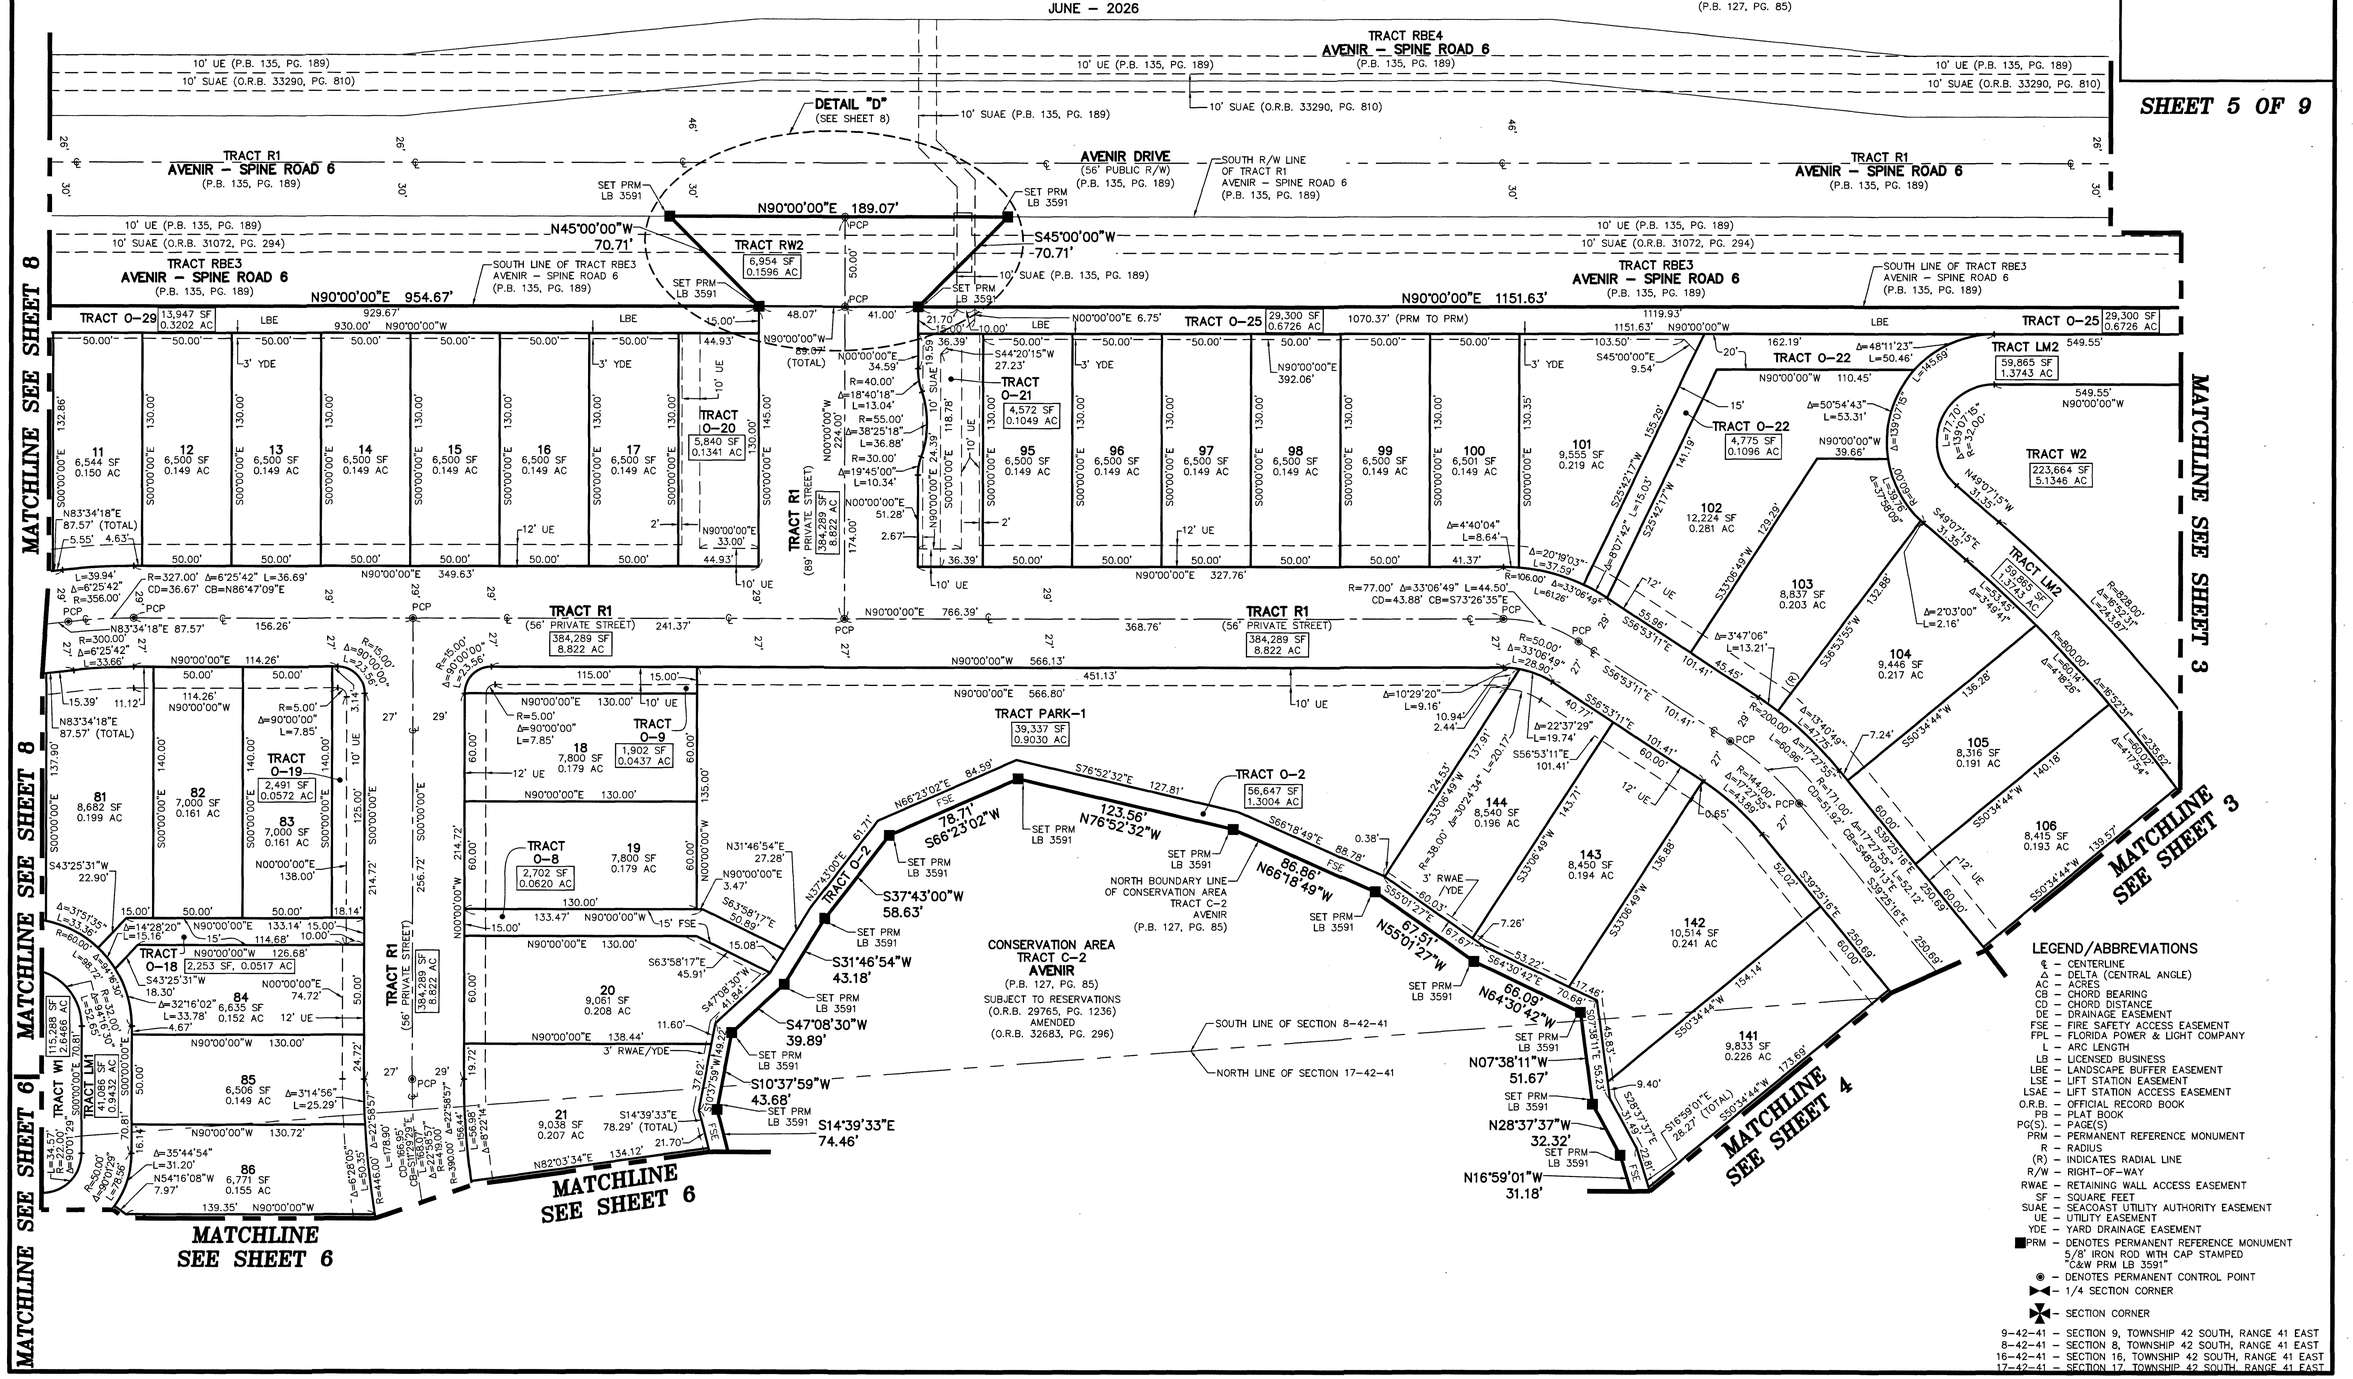
THIS INSTRUMENT PREPARED BY
DAVID P. LINDLEY
OF
CAULFIELD & WHEELER, INC.
SURVEYORS – ENGINEERS – PLANNERS
7900 GLADES ROAD, SUITE 100
BOCA RATON, FLORIDA 33434 – (561)392–1991
CERTIFICATE OF AUTHORIZATION NO. LB3591
JUNE – 2026