




K-PARK
BEING A REPLAT OF PORTIONS OF TRACTS 1 THROUGH 8
AND THAT PART OF THE ROADWAY NORTH OF TRACTS 1 THROUGH 4 AND WEST OF TRACTS 4 AND 5, ALL IN BLOCK 26,
OF "THE PALM BEACH FARMS CO. PLAT NO. 3", RECORDED IN PLAT BOOK 2, PAGE 45, PUBLIC RECORDS OF PALM BEACH COUNTY, FLORIDA,
LYING IN SECTION 24, TOWNSHIP 44 SOUTH, RANGE 41 EAST, VILLAGE OF WELLINGTON, PALM BEACH COUNTY, FLORIDA

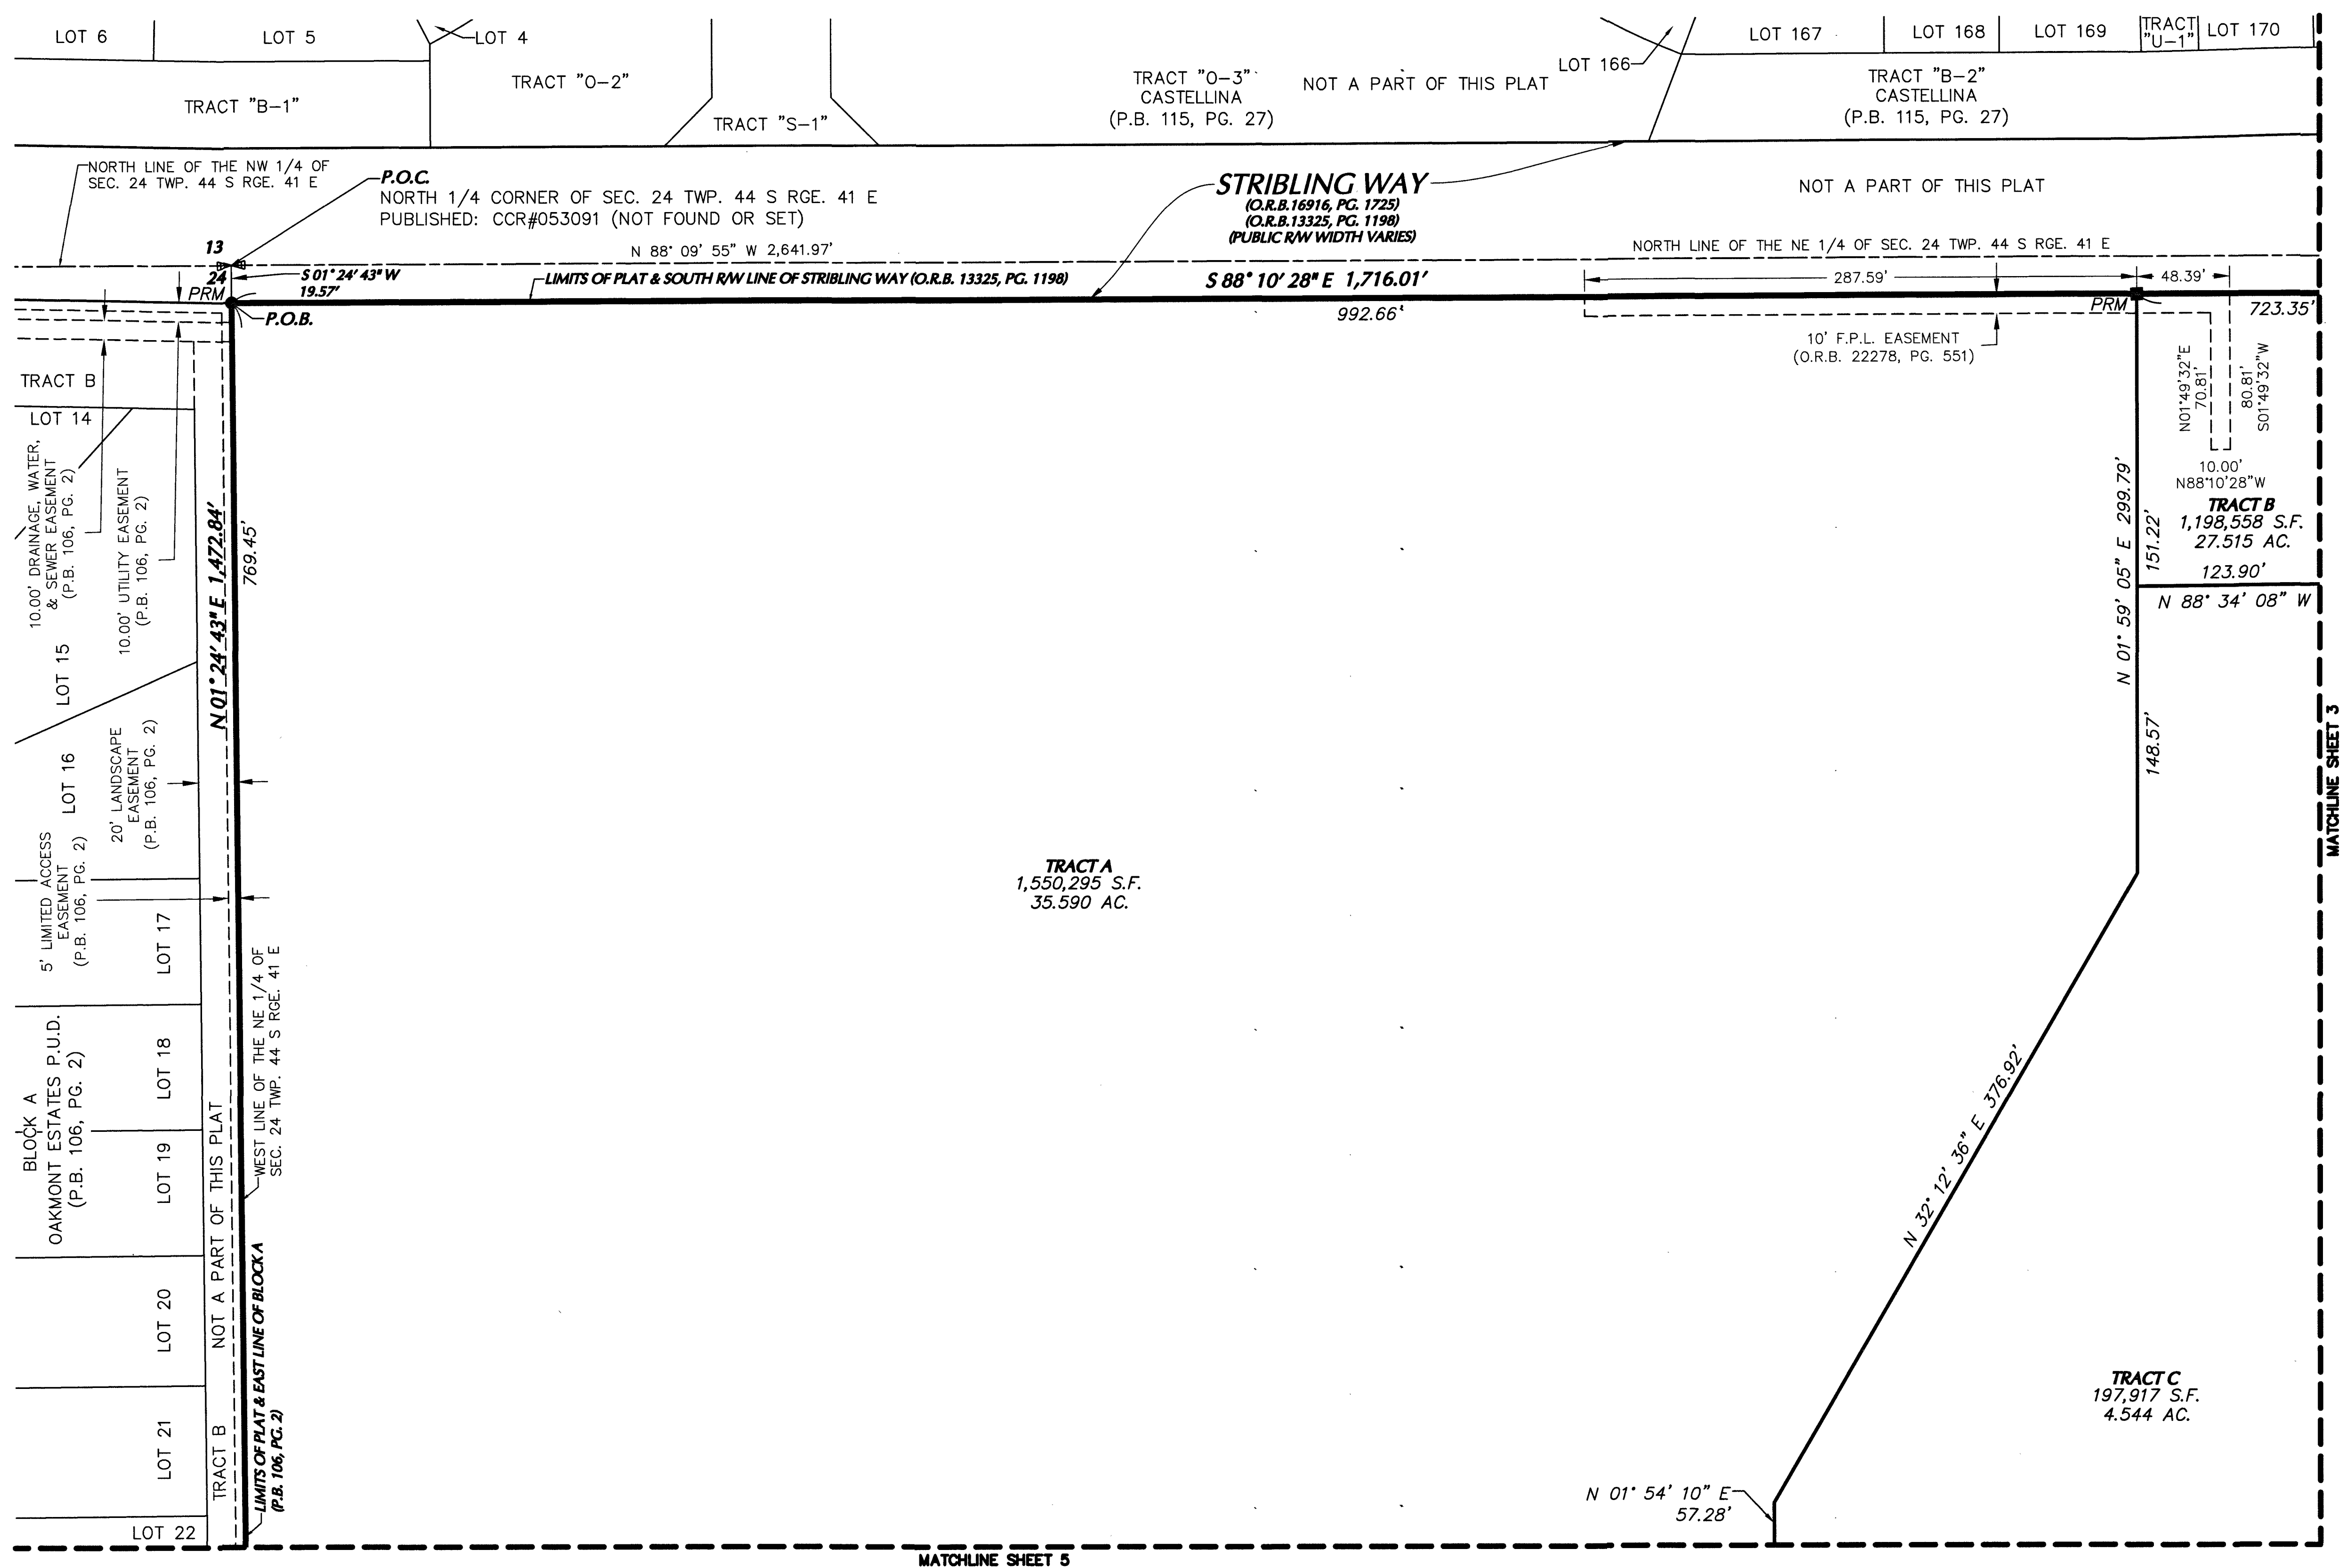

152

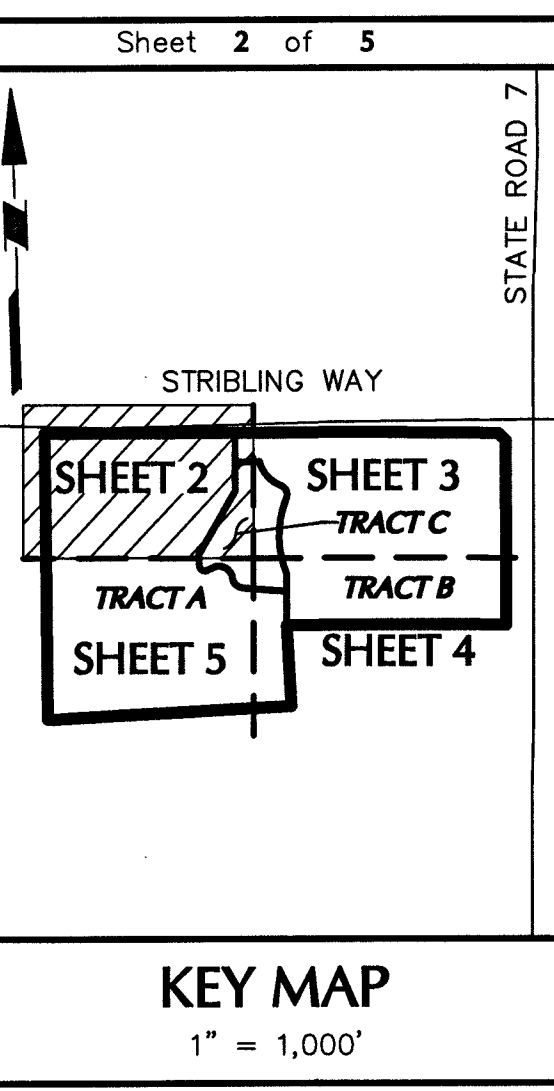

- LEGEND & ABBREVIATIONS**
- SET 4"x4" CONCRETE MONUMENT & DISK LB#8172
 - SET NAIL & DISK LB#8172
 - FOUND 4"x4" CONCRETE MONUMENT
 - SECTION CORNER
 - PLAT BOUNDARY
 - SUBDIVISION LINES
 - EASEMENT BOUNDARY
 - ADJOINING PROPERTY LINES
 - RIGHT-OF-WAY (R/W) LINE
 - R — RADIUS
 - L — ARC LENGTH
 - D — DELTA ANGLE
 - CB — CHORD BEARING
 - CL — CHORD LENGTH
 - AC — ACRES
 - S.F. — SQUARE FEET
 - CCR# — CERTIFIED CORNER RECORD NUMBER
 - PRM — PERMANENT REFERENCE MONUMENT
 - R/W — RIGHT-OF-WAY
 - O.R.B. — OFFICIAL RECORD BOOK
 - L.W.D.D. — LAKE WORTH DRAINAGE DISTRICT
 - F.P.L. — FLORIDA POWER & LIGHT
 - FDOT — FLORIDA DEPARTMENT OF TRANSPORTATION
 - INST. — INSTRUMENT
 - PG. — PAGE
 - P.B. — PLAT BOOK
 - SEC. — SECTION
 - TWP. — TOWNSHIP
 - RGE. — RANGE

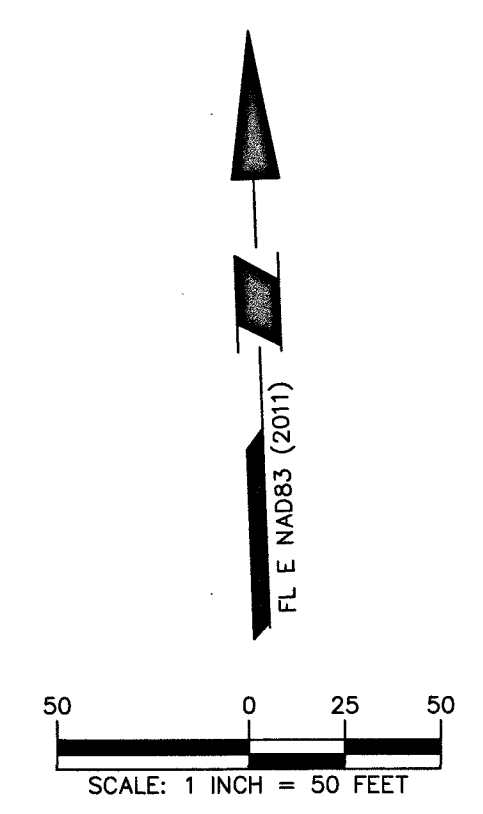

THIS INSTRUMENT WAS PREPARED BY
SHAUN HIGGINS

LANGAN

Langan Engineering and
Environmental Services, LLC.

525 Okeechobee Boulevard, Suite 910
West Palm Beach, FL 33401

T: 561.473.8300 F: 561.473.8350 www.langan.com
FBPE Registry No. 00006011, LB8172, LB8198