
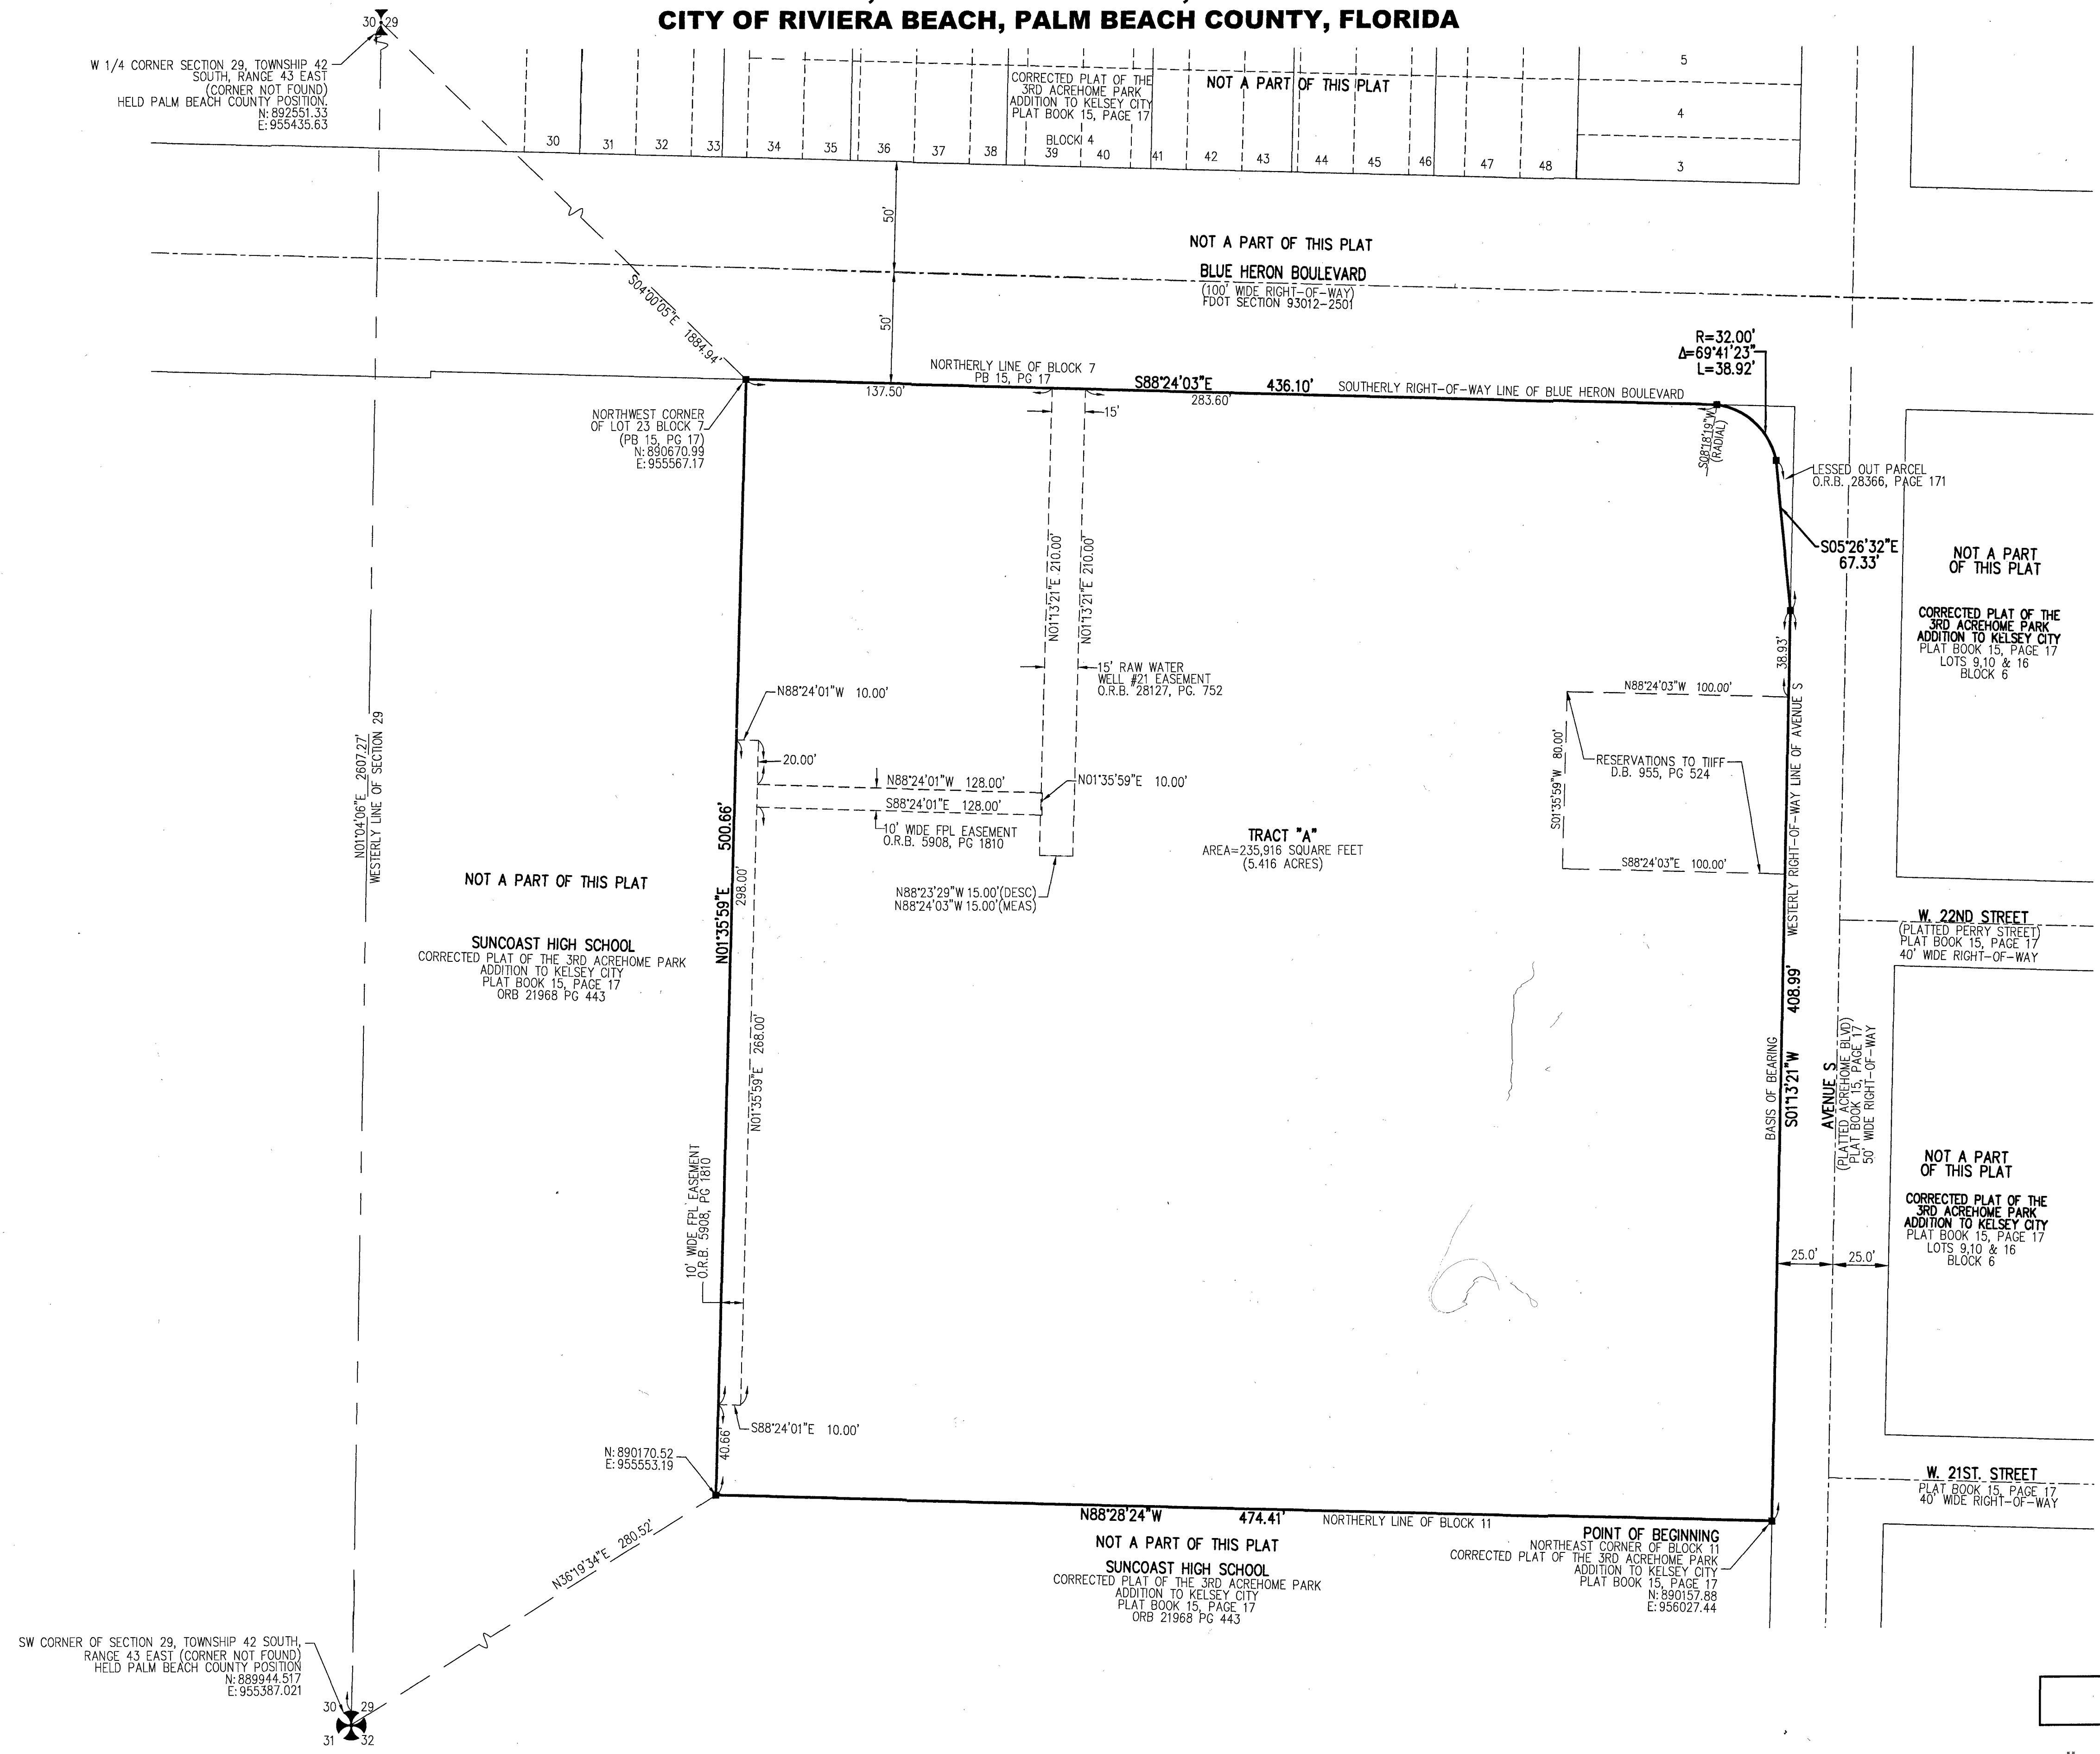
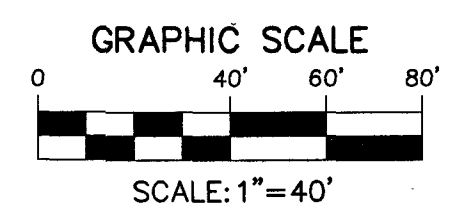


172

RIVIERA BEACH POLICE DEPARTMENT

BEING A REPLAT OF A PORTION OF BLOCKS 7&8 AS RECORDED IN CORRECTED PLAT OF THE 3RD ACREHOME PARK,
AS RECORDED IN PLAT BOOK 15 PAGE 17
SECTION 29, TOWNSHIP 42 SOUTH, RANGE 43 EAST
CITY OF RIVIERA BEACH, PALM BEACH COUNTY, FLORIDA

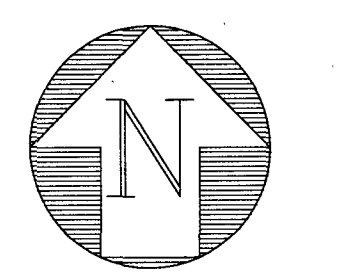

LEGEND

- P.R.M. PERMANENT REFERENCE MONUMENT
- LB LICENSED BUSINESS
- PB PLAT BOOK
- O.R.B. OFFICIAL RECORDS BOOK
- Δ DELTA
- R RADIUS
- L LENGTH
- CENTERLINE
- ⊕ SET 4"x4" CONCRETE MONUMENT "P.R.M. LB#6603"
- ⊙ NAIL & DISC "P.R.M. LB#6603"
- P.S.M. PROFESSIONAL SURVEYOR & MAPPER
- ⊙ SECTION CORNER
- ⊙ QUARTER SECTION CORNER
- ⊙ NORTH AMERICAN DATUM
- ⊙ PALM BEACH COUNTY
- ⊙ FLORIDA POWER AND LIGHT
- ⊙ DEED BOOK
- ⊙ NOT TO SCALE
- ⊙ TRUSTEES OF THE INTERNAL IMPROVEMENT FUND OF FLORIDA

NOTES

COORDINATES SHOWN HEREON ARE FLORIDA STATE PLANE GRID
DATUM = NORTH AMERICAN DATUM OF 1983 WITH THE 1990
ADJUSTMENT (NAD 83-90)
ZONE = FLORIDA EAST ZONE
LINEAR UNITS = U.S. SURVEY FEET
COORDINATE SYSTEM = 1983 STATE PLANE TRANSVERSE
MERCATOR PROJECTION
ALL DISTANCES ARE GROUND UNLESS OTHERWISE NOTED
SCALE FACTOR: 1.000043828
GROUND DISTANCE X SCALE FACTOR = GRID DISTANCE
BEARINGS SHOWN HEREON ARE BASED ON A GRID BEARING
DATUM, NAD 83-90, FLORIDA EAST ZONE.

THIS INSTRUMENT PREPARED BY C. ANDRE RAYMAN, P.S.M. LS#4938 STATE OF
FLORIDA. ENGINEITY GROUP, INC. ENGINEERS SURVEYORS AND GIS MAPPERS
1280 N. CONGRESS AVE, SUITE 101, WEST PALM BEACH, FLORIDA 33409.
CERTIFICATE OF AUTHORIZATION NO. LB0006603

RIVIERA BEACH POLICE DEPARTMENT



DATE	1/08/2026
SCALE	1"=40'
CAD FILE	25042.01 Plat.dwg
SISK PROJECT	25042.01
DRAWN	GS
CHECKED	JCM

S H E E T	2 / 2
JOB NO.	25042.01

1280 N. CONGRESS AVE, SUITE 101 WEST PALM BEACH, FLORIDA 33409
PH (561)655-1151 • FAX (561)832-9390 • WWW.ENGINEITYGROUP.COM