P.U.D. TIBURON II - PHASE I

78

BEIING A REPLAT OF A PORTION OF TRACT 31-A "BOCA DEL MAR NO. 4", PLAT BOOK 30, PAGE 86 PUBLIC RECORDS OF PALM BEACH COUNTY, FLORIDA, LYING AND BEING IN THE S.W. 1/4 OF SECTION 22, TOWNSHIP 47 SOUTH, RANGE 42 EAST, PALM BEACH COUNTY, FLORIDA.

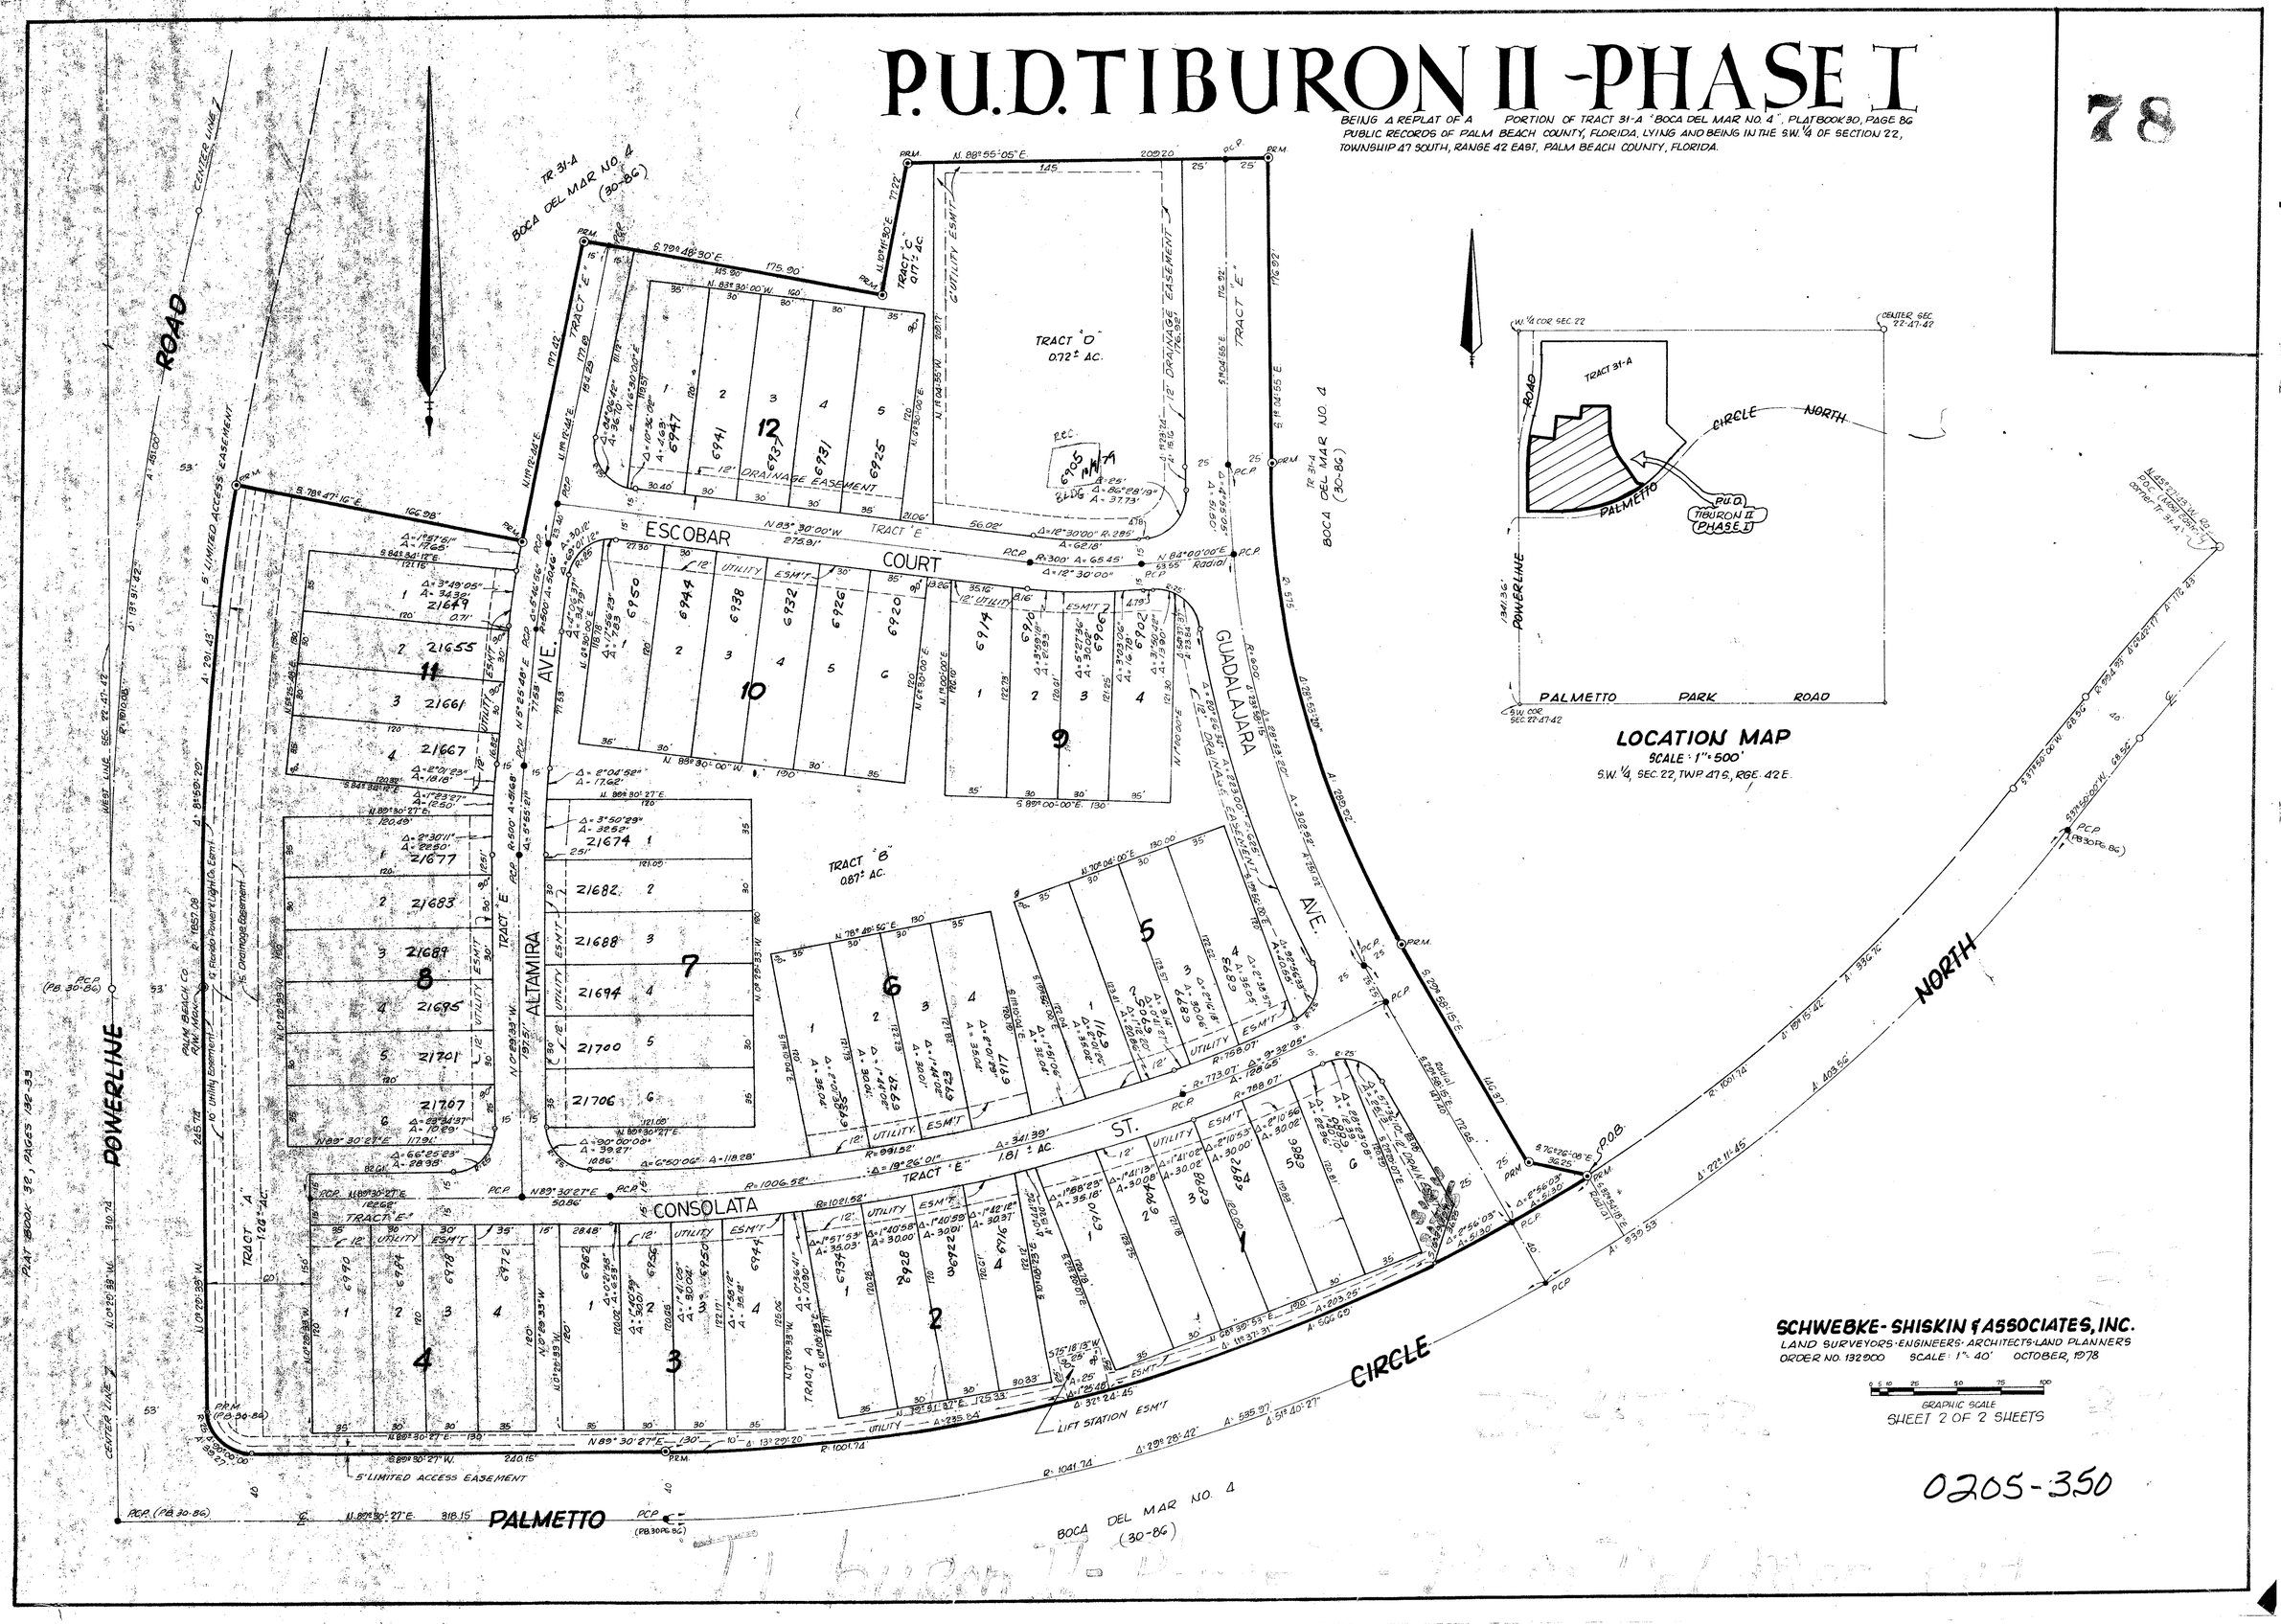

LOCATION MAP
SCALE: 1" = 500'
S.W. 1/4, SEC. 22, TWP 47 S., RGE. 42 E.

SCHWEBKE-SHISKIN & ASSOCIATES, INC.
LAND SURVEYORS · ENGINEERS · ARCHITECTS · LAND PLANNERS
ORDER NO. 132900 SCALE: 1" = 40' OCTOBER, 1978

GRAPHIC SCALE

SHEET 2 OF 2 SHEETS

0205-350